
NOTE:

1. BUILDING DESIGN MAY CHANGE DURING DEVELOPMENT STAGE.
2. DETAILED DESIGN OF THE BICYCLE PARKING CAN BE PROVIDED AT THE DEVELOPMENT STAGE

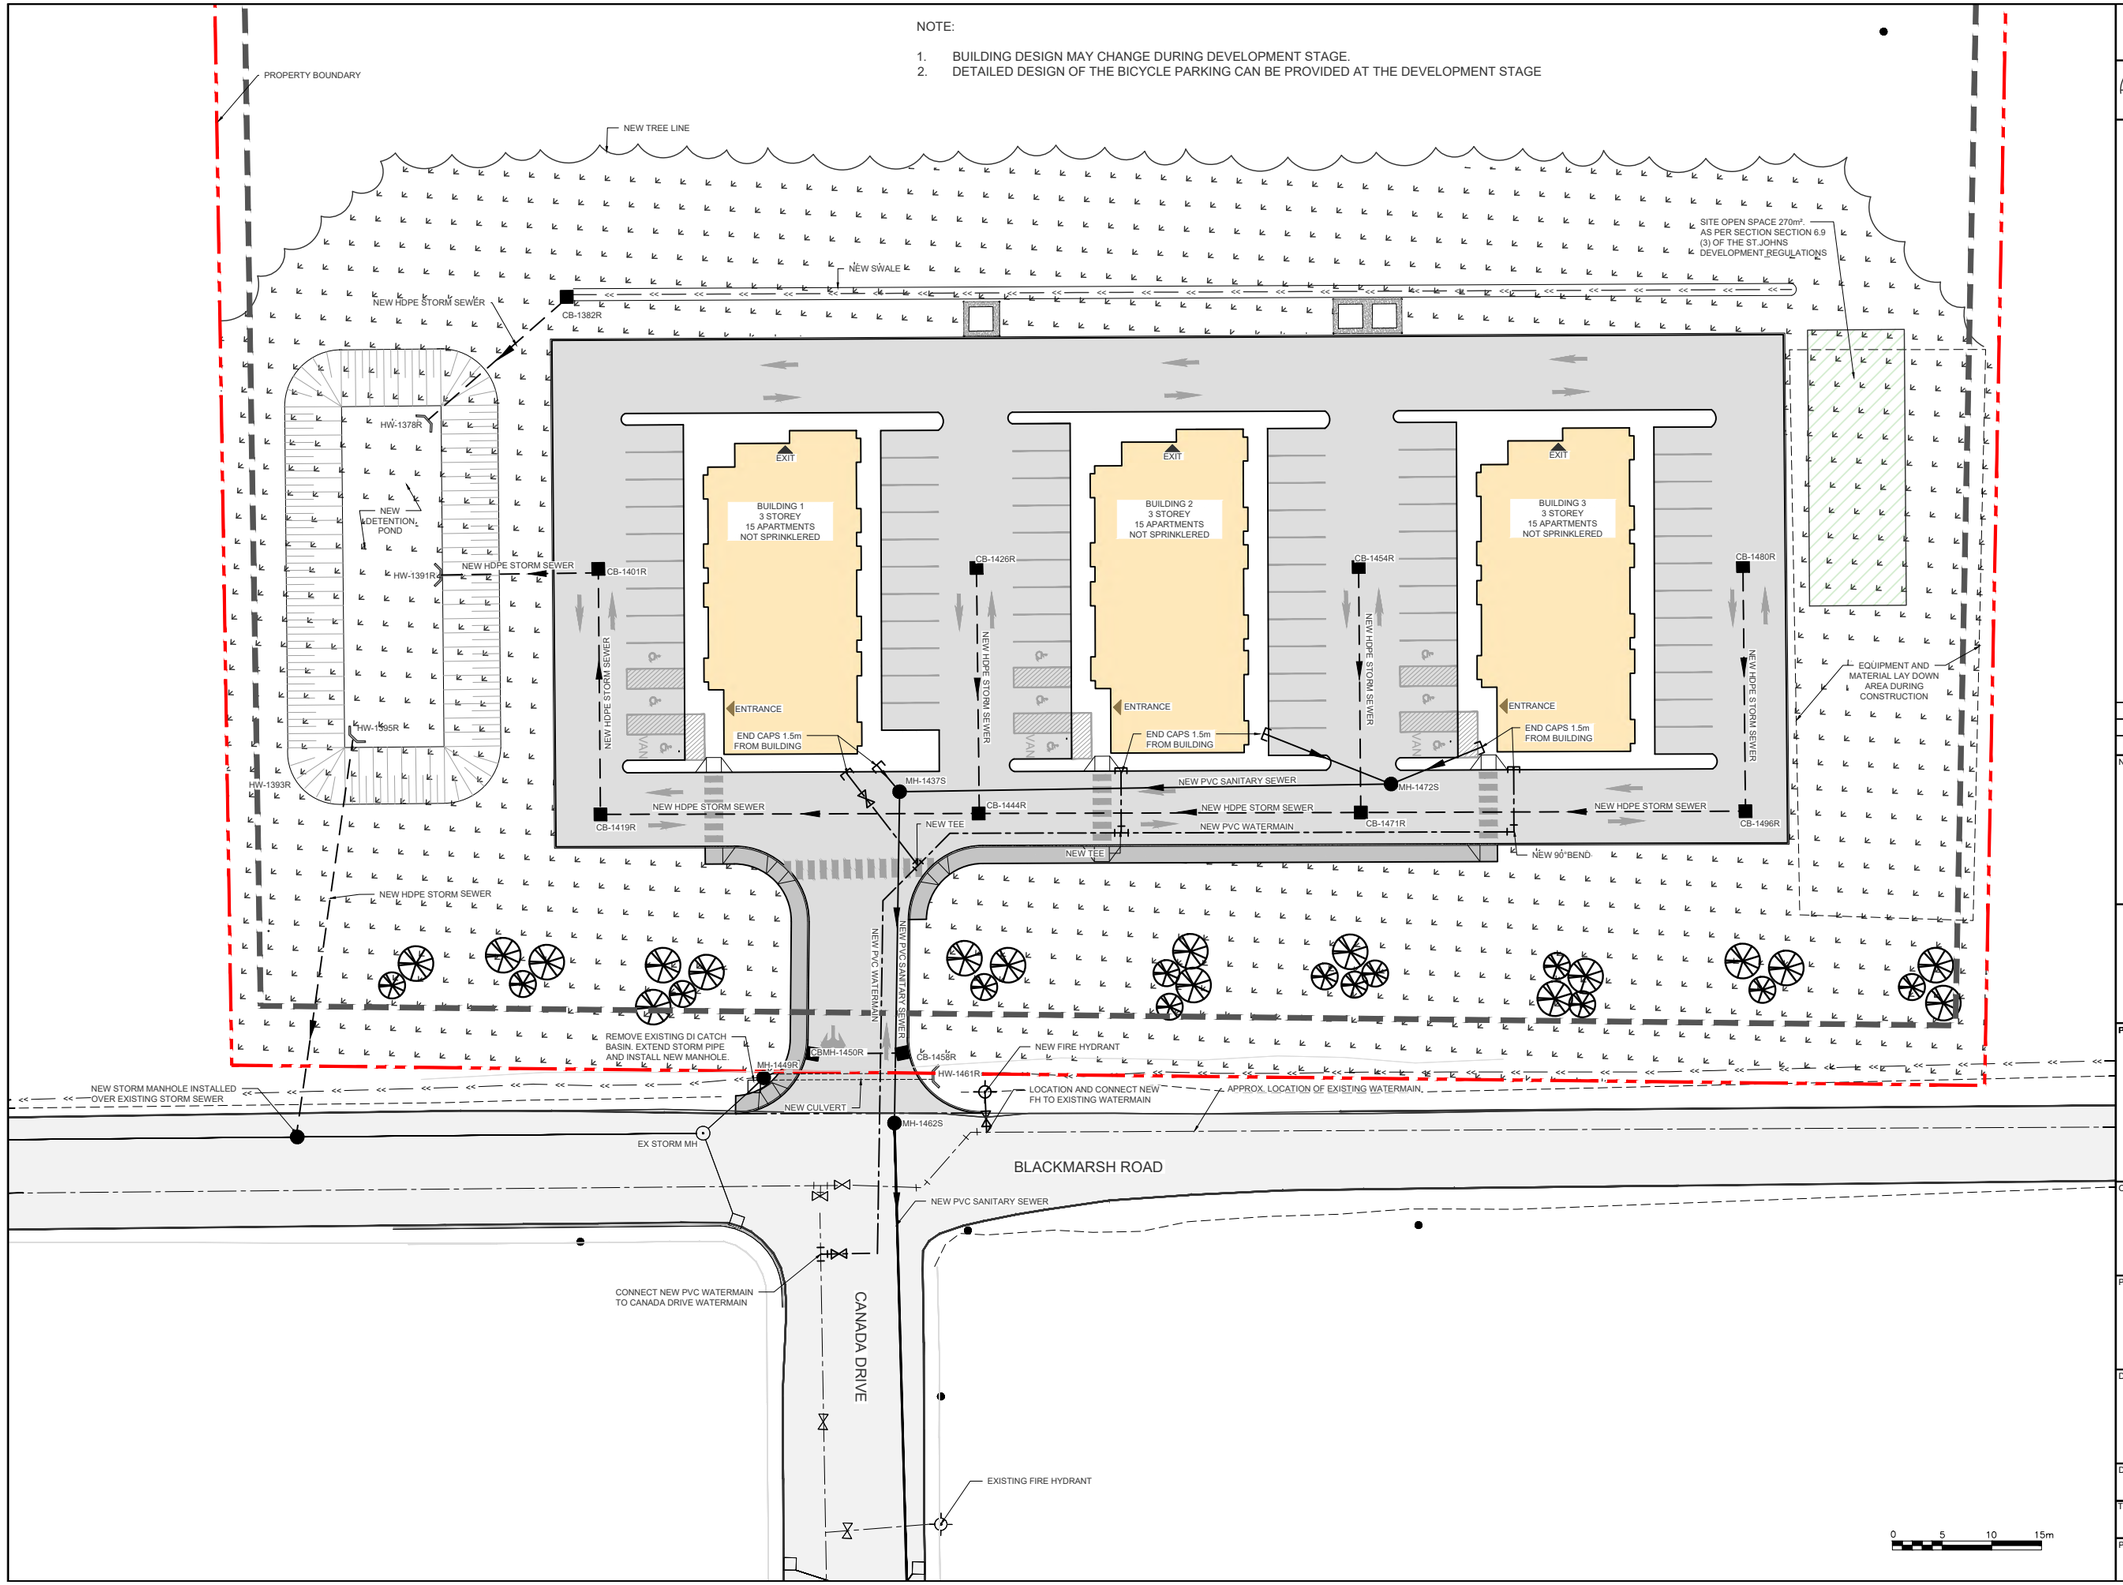

CONTRACTOR MUST VERIFY ALL DIMENSIONS AND CONDITIONS ON SITE BEFORE PROCEEDING WITH ANY PORTION OF THIS WORK. REPRODUCTIONS OF THIS DRAWING MAY HAVE BEEN REDUCED OR ENLARGED. REFER TO GRAPHIC SCALE. DO NOT SCALE DRAWINGS FOR CONSTRUCTION.

A - PLAN, SECTION, ELEVATION, OR DETAIL No.
B - No. OF DRAWING WHERE 'A' IS ON SITE PLAN
C - No. OF DRAWING WHERE 'A' IS DETAILED

LEGEND

SYMBOL	DESCRIPTION
	NEW SANITARY SEWER MAIN
	EXISTING SANITARY SEWER MAIN
	EXISTING MANHOLE
1000R	NEW STORM MANHOLE
	NEW STORM SEWER MAIN
	EXISTING STORM SEWER MAIN
CB1000R	NEW CATCH BASIN
	EXISTING CATCH BASIN
	DIRECTION OF FLOW
	NEW WATERMAIN
	EXISTING WATERMAIN
	EXISTING GATE VALVE
	EXISTING FIRE HYDRANT
	EXISTING REDUCER
	CURB STOP
	WATERMAIN TEE
	WATERMAIN BEND
	STUB WITH END CAP
	POLE
	EXISTING CULVERT
	SLOPED EMBANKMENT
	FENCE
100.00	FINISHED GRADE ELEVATION
100.00	EXISTING ELEVATION
	AREA TO BE LANDSCAPED
	NEW ASPHALT
	EXISTING ASPHALT

No.	REVISIONS	APP	DWN	DATE
B	REVISED FOR LAND USE REPORT			25/10/21
A	ISSUED FOR LAND USE REPORT			25/05/21

NORTH:

STAMP:

PEC PROGRESSIVE ENGINEERING & CONSULTING INC

PERMIT STAMP:

OWNER/CLIENT NAME:
TUCKER GROUP INC.

PROJECT TITLE:
BLACKMARSH ROAD APARTMENTS

DRAWING TITLE:
SITE SERVICING PLAN

DRAWN BY:	DESIGNED BY:	APPROVED BY:

TI-MI:	DATE:	SCALE:
N/A	MAY 2025	AS SHOWN

PROJECT No:	DRAWING No:	REV:
2024-021	C2	B