
ST. JOHN'S

DEPARTMENT OF PLANNING, ENGINEERING
AND REGULATORY SERVICES

DATE

SEPTEMBER 23, 2025

KEY MAP

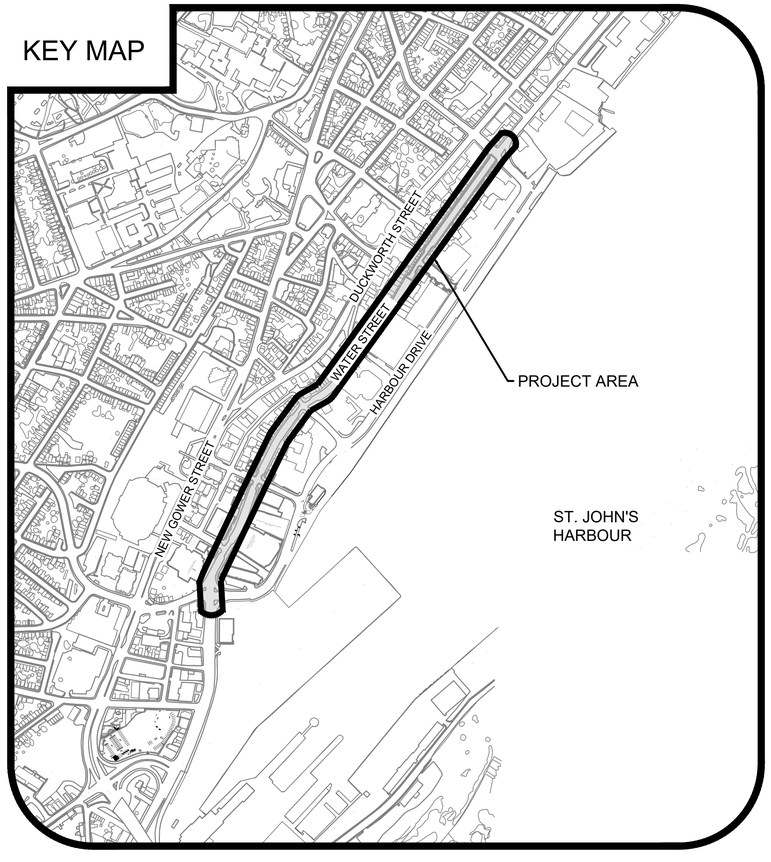

PROJECT TITLE

WATER STREET INFRASTRUCTURE IMPROVEMENTS

BRICK SEWER REHABILITATION (CURED-IN-PLACE PIPE)


TENDER #: 2025-126

SHEET No. & DESCRIPTION

C01	PLAN AND PROFILE - STA. 0+000 TO STA. 0+130
C02	PLAN AND PROFILE - STA. 0+130 TO STA. 0+250
C03	PLAN AND PROFILE - STA. 0+250 TO STA. 0+330
C04	PLAN AND PROFILE - STA. 0+330 TO STA. 0+420
C05	PLAN AND PROFILE - STA. 0+420 TO STA. 0+530
C06	PLAN AND PROFILE - STA. 0+530 TO STA. 0+610
C07	PLAN AND PROFILE - STA. 0+610 TO STA. 0+710
C08	PLAN AND PROFILE - STA. 0+710 TO STA. 0+780
C09	PLAN AND PROFILE - STA. 0+780 TO STA. 0+890
C10	PLAN AND PROFILE - STA. 0+890 TO STA. 0+940

ENGINEERING CONSULTANT:

CBCL

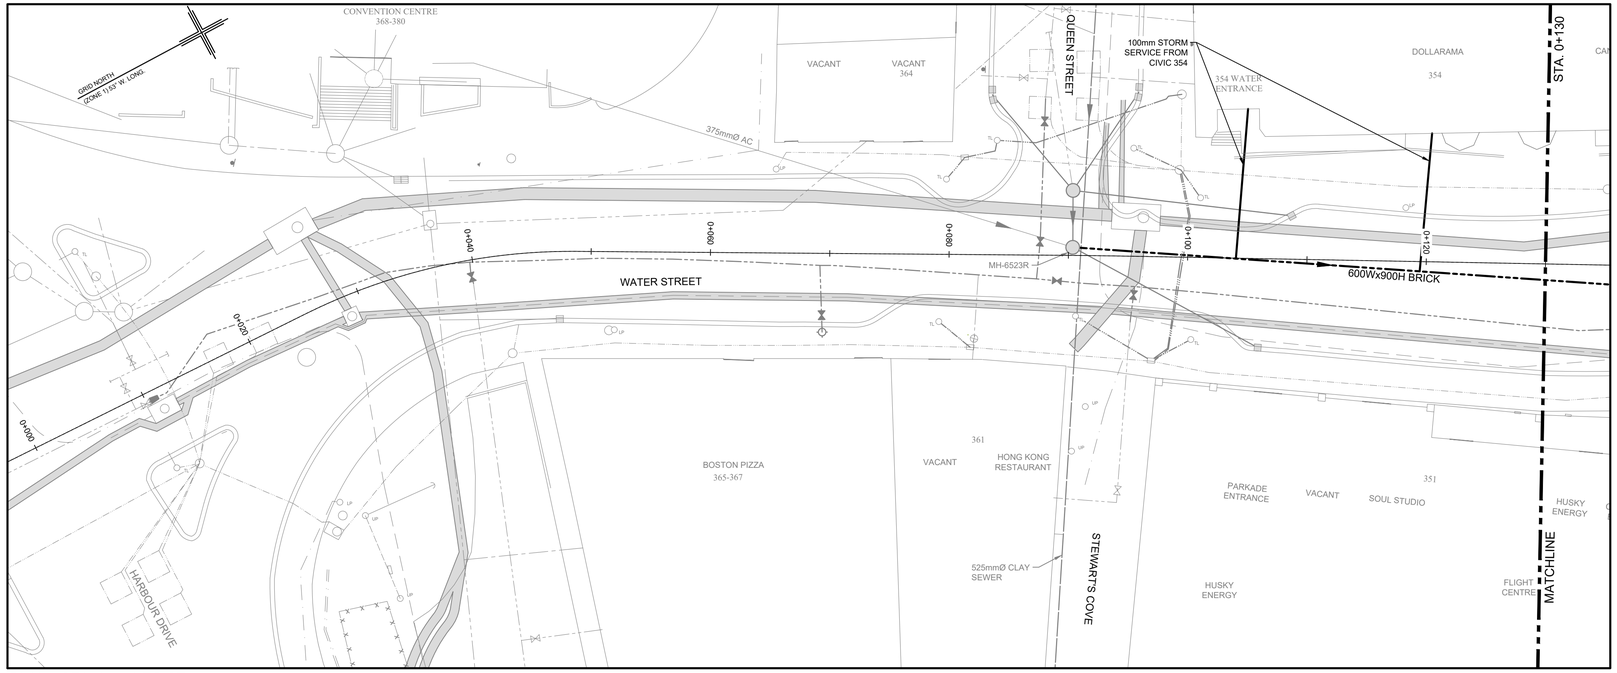


PLAN - STA. 0+000 TO STA. 0+130

1:250

0 5.0 10.0 15.0 20.0 25.0m

1:250

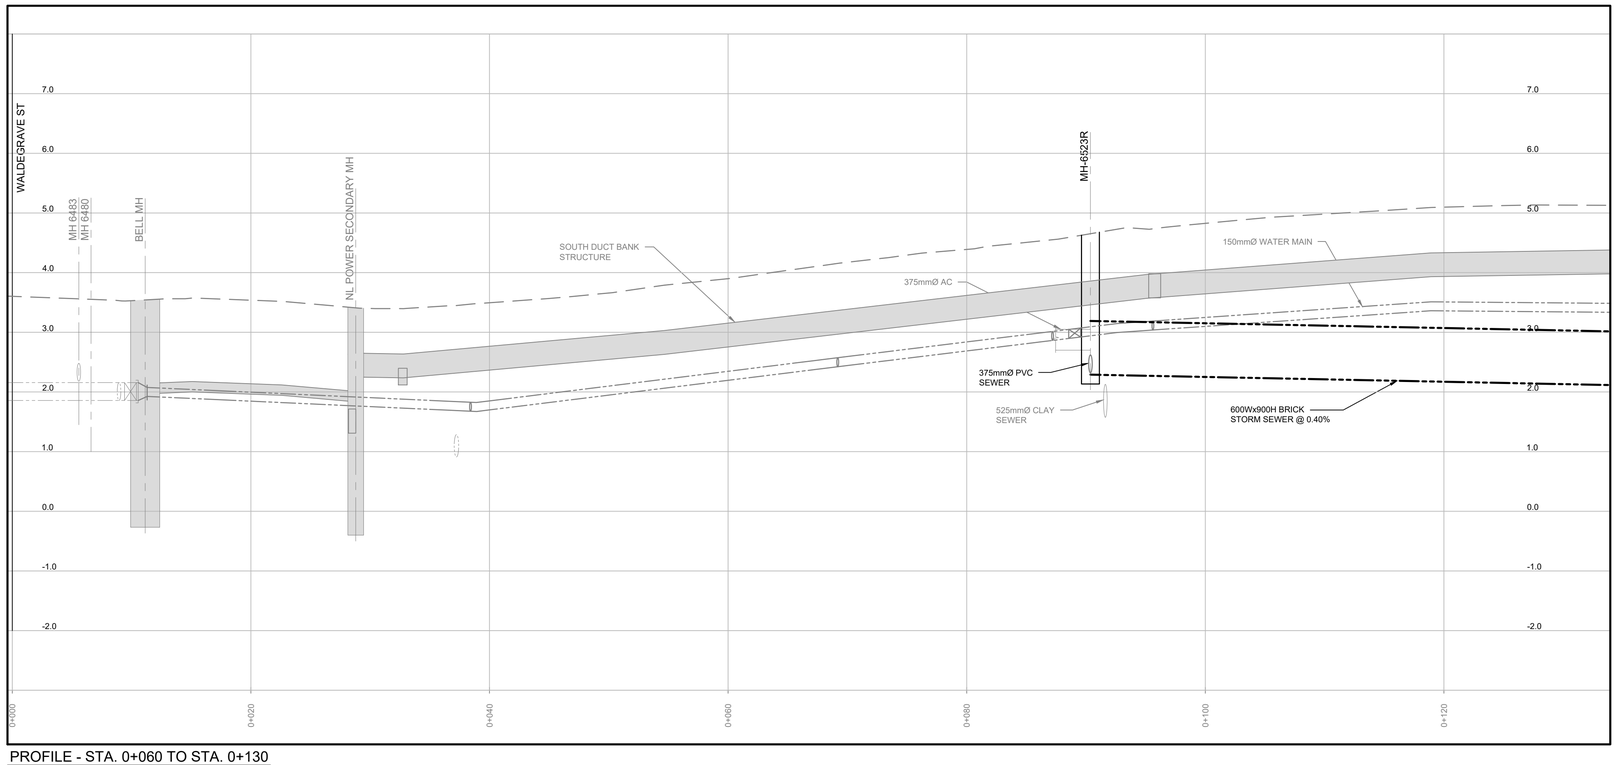

PROFILE - STA. 0+060 TO STA. 0+130

1:250 [H] 1:50 [V]

0 5.0 10.0 15.0 20.0 25.0m

1:250

0 1000 2000 3000 4000 5000mm

1:50

BRICK SEWER MH DIA.	
DESCRIPTION	DIA.(mm)
MH-6523R	1500

GENERAL NOTES:

1. DO NOT SCALE FROM DRAWINGS.
2. ALL DIMENSIONS ARE IN METRES UNLESS OTHERWISE NOTED.
3. ALL ELEVATIONS ARE IN METRES TO NAD 83.

DO NOT SCALE FROM PRINT

LEGEND

- EXIST. WATERMAIN
- EXIST. SANITARY SEWER
- EXIST. STORM SEWER
- EXIST. COMBINED SEWER
- EXIST. BELL ALIANT CONDUIT
- EXIST. NL POWER CONDUIT
- EXIST. CITY U/G ELECTRICAL
- EXIST. CONCRETE DUCT BANK
- EXIST. MANHOLE
- EXIST. CATCH BASIN
- EXIST. FIRE HYDRANT
- EXIST. VALVE
- EXIST. CURB STOP
- EXIST. CONCRETE DUCT BANK
- EXIST. BRICK SEWER TO BE REHABILITATED
- EXIST. SANITARY SERVICE LATERALS

PROVINCE OF NEWFOUNDLAND AND LABRADOR
pegnl
ENGINEERING PERMIT
D0178
CBCL Limited
M.I.R.C JEFFREY R. BUTT #09331
Signature or Member Number (Member-in-Responsible Charge)

CONSULTANT

CBCL

STAMP

LICENSED PROFESSIONAL ENGINEER
#09331
JEFFREY R. BUTT
SIGNATURE
SEP. 23, 2025
DATE
NEWFOUNDLAND AND LABRADOR

NO.	REVISION	DATE
0	ISSUED FOR TENDER	23/09/25

PROJECT

CITY OF ST. JOHN'S
WATER STREET INFRASTRUCTURE IMPROVEMENTS

BRICK SEWER REHABILITATION (CURED-IN-PLACE PIPE)


SHEET TITLE

WATER STREET
PLAN AND PROFILE,
STA. 0+000 TO STA. 0+130

AUTHORITY

ST. JOHN'S
DEPARTMENT OF PLANNING, ENGINEERING AND REGULATORY SERVICES

SCALE: AS NOTED	DATE: JUNE 2025
DRAWN BY: JRB/SRB	SHEET: 1 OF 10
CHECKED BY: JB	DRAWING NUMBER: C01
APPROVED BY: JB	PROJECT NUMBER: 203039.01

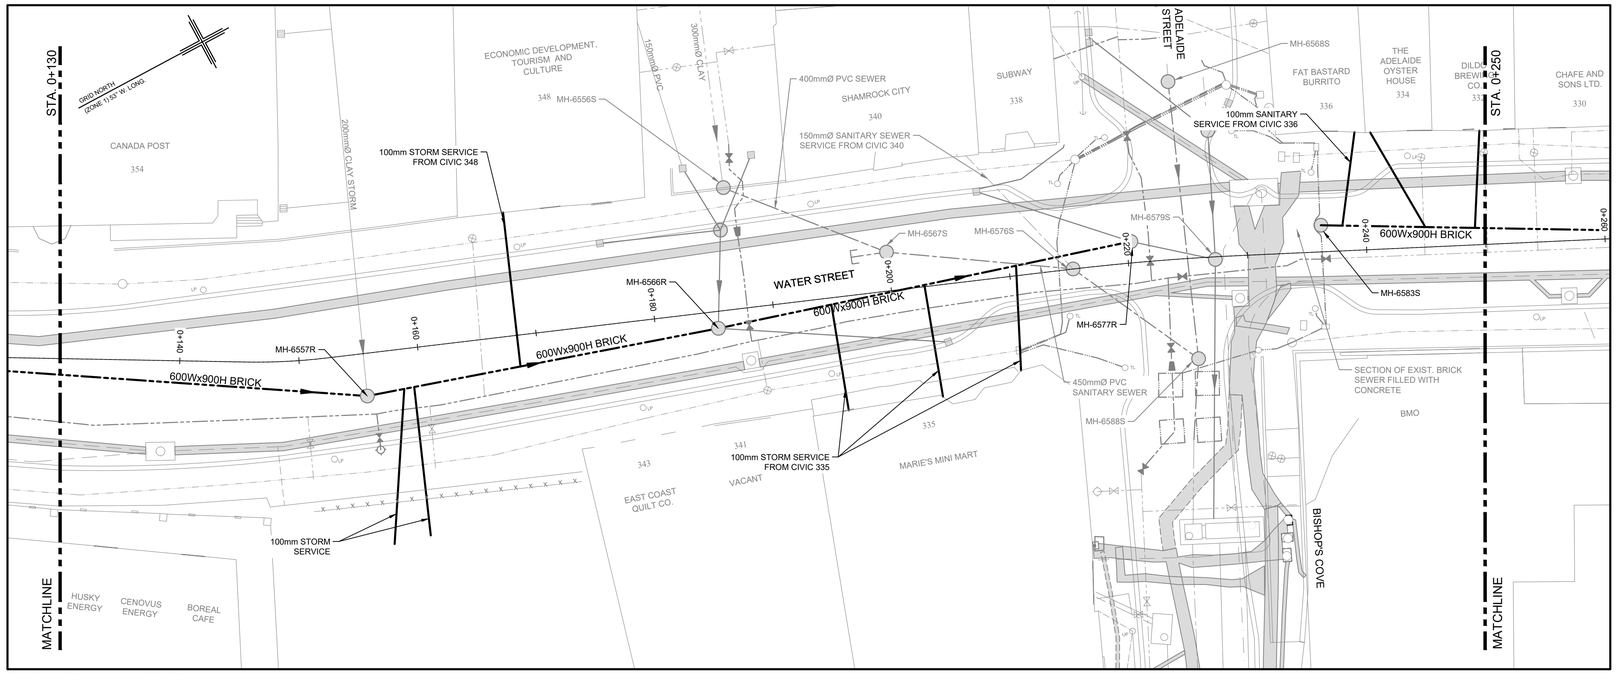


PLAN - STA. 0+130 TO STA. 0+250

1:250

0 5.0 10.0 15.0 20.0 25.0m

1:250

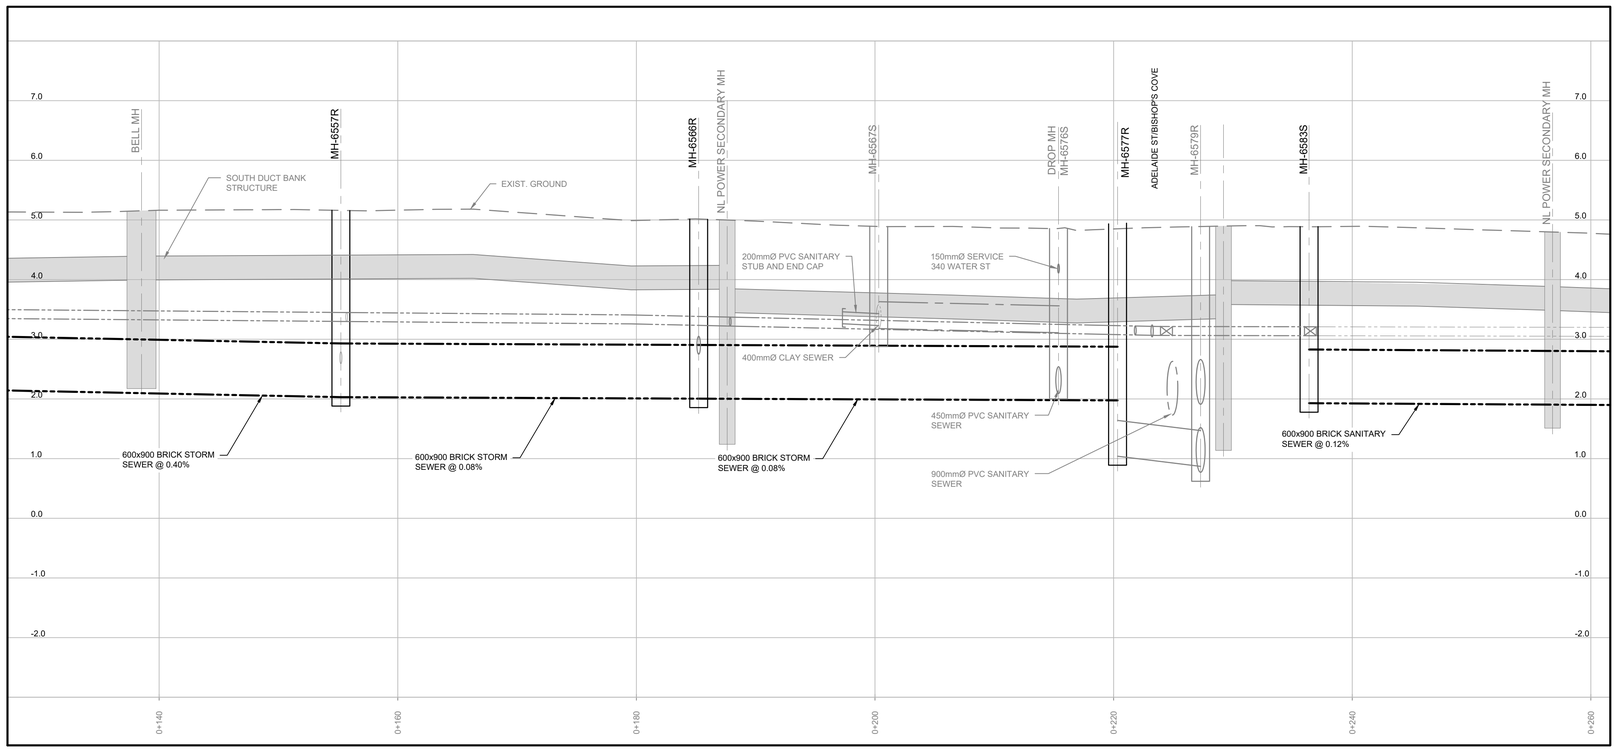

PROFILE - STA. 0+130 TO STA. 0+260

1:250 [H] 1:50 [V]

0 5.0 10.0 15.0 20.0 25.0m

1:250

0 1000 2000 3000 4000 5000mm

1:50

BRICK SEWER MH DIA.

DESCRIPTION	DIA.(mm)
MH-6557R	1500
MH-6566R	1500
MH-6577R	1500
MH-6583S	1500

GENERAL NOTES:

1. DO NOT SCALE FROM DRAWINGS.
2. ALL DIMENSIONS ARE IN METRES UNLESS OTHERWISE NOTED.
3. ALL ELEVATIONS ARE IN METRES TO NAD 83.

DO NOT SCALE FROM PRINT

NOTES

1. SEE DRAWING C01 FOR GENERAL NOTES.

LEGEND

- EXIST. WATERMAIN
- EXIST. SANITARY SEWER
- EXIST. STORM SEWER
- EXIST. COMBINED SEWER
- EXIST. BELL ALIANT CONDUIT
- EXIST. NL POWER CONDUIT
- EXIST. CITY U/G ELECTRICAL
- EXIST. CONCRETE DUCT BANK
- EXIST. MANHOLE
- EXIST. CATCH BASIN
- EXIST. FIRE HYDRANT
- EXIST. VALVE
- EXIST. CURB STOP
- EXIST. CONCRETE DUCT BANK
- EXIST. BRICK SEWER TO BE REHABILITATED
- EXIST. SANITARY SERVICE LATERALS

PROVINCE OF NEWFOUNDLAND AND LABRADOR
pegnl
ENGINEERING PERMIT
D0178
CBCL Limited
M.I.R.C JEFFREY R. BUTT #09331
Signature or Member Number (Member-in-Responsible Charge)

CONSULTANT

CBCL

STAMP

LICENSED PROFESSIONAL ENGINEER
#09331
JEFFREY R. BUTT
SIGNATURE
SEP. 23, 2025
DATE
NEWFOUNDLAND AND LABRADOR

NO.	REVISION	DATE
0	ISSUED FOR TENDER	23/09/25

PROJECT

CITY OF ST. JOHN'S
WATER STREET INFRASTRUCTURE IMPROVEMENTS

BRICK SEWER REHABILITATION
(CURED-IN-PLACE PIPE)


SHEET TITLE

WATER STREET
PLAN AND PROFILE,
STA. 0+130 TO STA. 0+250

AUTHORITY

ST. JOHN'S
DEPARTMENT OF PLANNING, ENGINEERING AND REGULATORY SERVICES

SCALE: AS NOTED	DATE: JUNE 2025
DRAWN BY: JRB/SRB	SHEET: 2 OF 10
CHECKED BY: JB	DRAWING NUMBER: C02
APPROVED BY: JB	PROJECT NUMBER: 203039.01

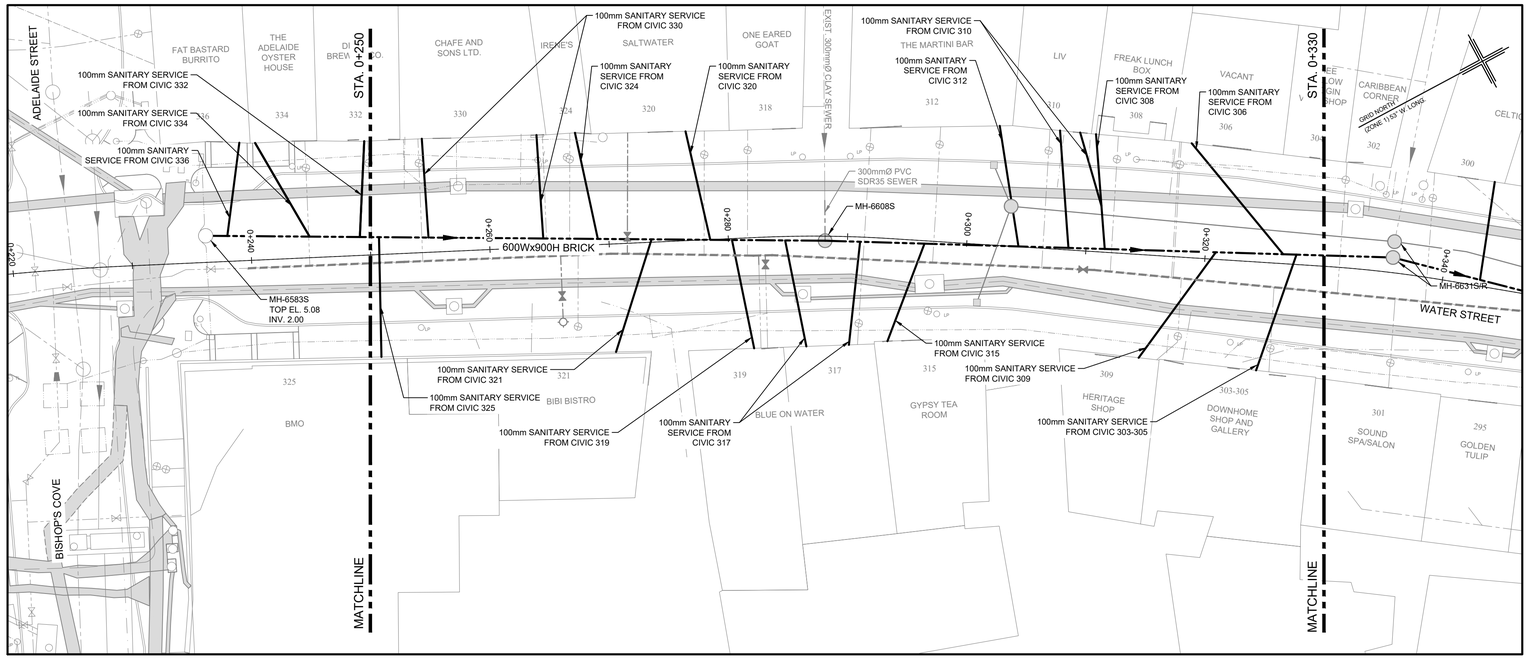


PLAN - STA. 0+230 TO STA. 0+330

1:250

0 5.0 10.0 15.0 20.0 25.0m

1:250

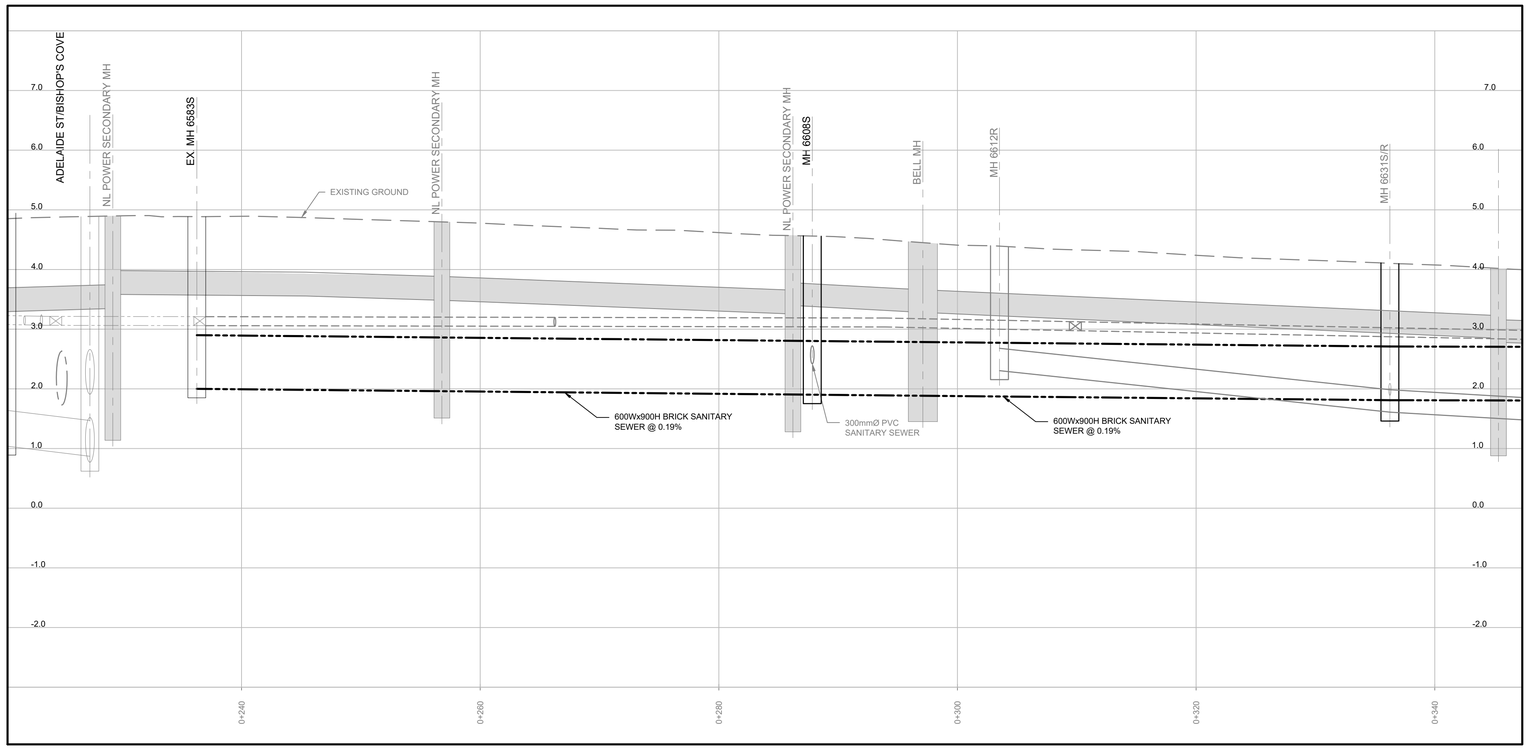

PROFILE - STA. 0+230 TO STA. 0+330

1:250 [H] 1:50 [V]

0 5.0 10.0 15.0 20.0 25.0m

1:250

0 1000 2000 3000 4000 5000mm

1:50

BRICK SEWER MH DIA.	
DESCRIPTION	DIA.(mm)
MH-6583S	1500
MH-6608S	1500

GENERAL NOTES:

1. DO NOT SCALE FROM DRAWINGS.
2. ALL DIMENSIONS ARE IN METRES UNLESS OTHERWISE NOTED.
3. ALL ELEVATIONS ARE IN METRES TO NAD 83.

DO NOT SCALE FROM PRINT

LEGEND

- EXIST. WATERMAIN
- EXIST. SANITARY SEWER
- EXIST. STORM SEWER
- EXIST. COMBINED SEWER
- EXIST. BELL ALIANT CONDUIT
- EXIST. NL POWER CONDUIT
- EXIST. CITY U/G ELECTRICAL
- EXIST. CONCRETE DUCT BANK
- EXIST. MANHOLE
- EXIST. CATCH BASIN
- EXIST. FIRE HYDRANT
- EXIST. VALVE
- EXIST. CURB STOP
- EXIST. CONCRETE DUCT BANK
- EXIST. BRICK SEWER TO BE REHABILITATED
- EXIST. SANITARY SERVICE LATERALS

PROVINCE OF NEWFOUNDLAND AND LABRADOR
pegnl
ENGINEERING PERMIT
D0178
CBCL Limited
M.I.R.C JEFFREY R. BUTT #09331
Signature or Member Number (Member-in-Responsible Charge)

CONSULTANT

CBCL

STAMP

LICENSED PROFESSIONAL ENGINEER
#09331
JEFFREY R. BUTT
SIGNATURE
SEP. 23, 2025
DATE
NEWFOUNDLAND AND LABRADOR

NO.	REVISION	DATE
0	ISSUED FOR TENDER	23/09/25

PROJECT

CITY OF ST. JOHN'S
WATER STREET INFRASTRUCTURE IMPROVEMENTS

BRICK SEWER REHABILITATION (CURED-IN-PLACE PIPE)


SHEET TITLE

WATER STREET
PLAN AND PROFILE
STA. 0+250 TO STA. 0+330

AUTHORITY

ST. JOHN'S
DEPARTMENT OF PLANNING, ENGINEERING AND REGULATORY SERVICES

SCALE	DATE
AS NOTED	JUNE 2025
DRAWN BY	SHEET
JRB	3 OF 10
CHECKED BY	DRAWING NUMBER
JB	C03
APPROVED BY	PROJECT NUMBER
JB	203039.01

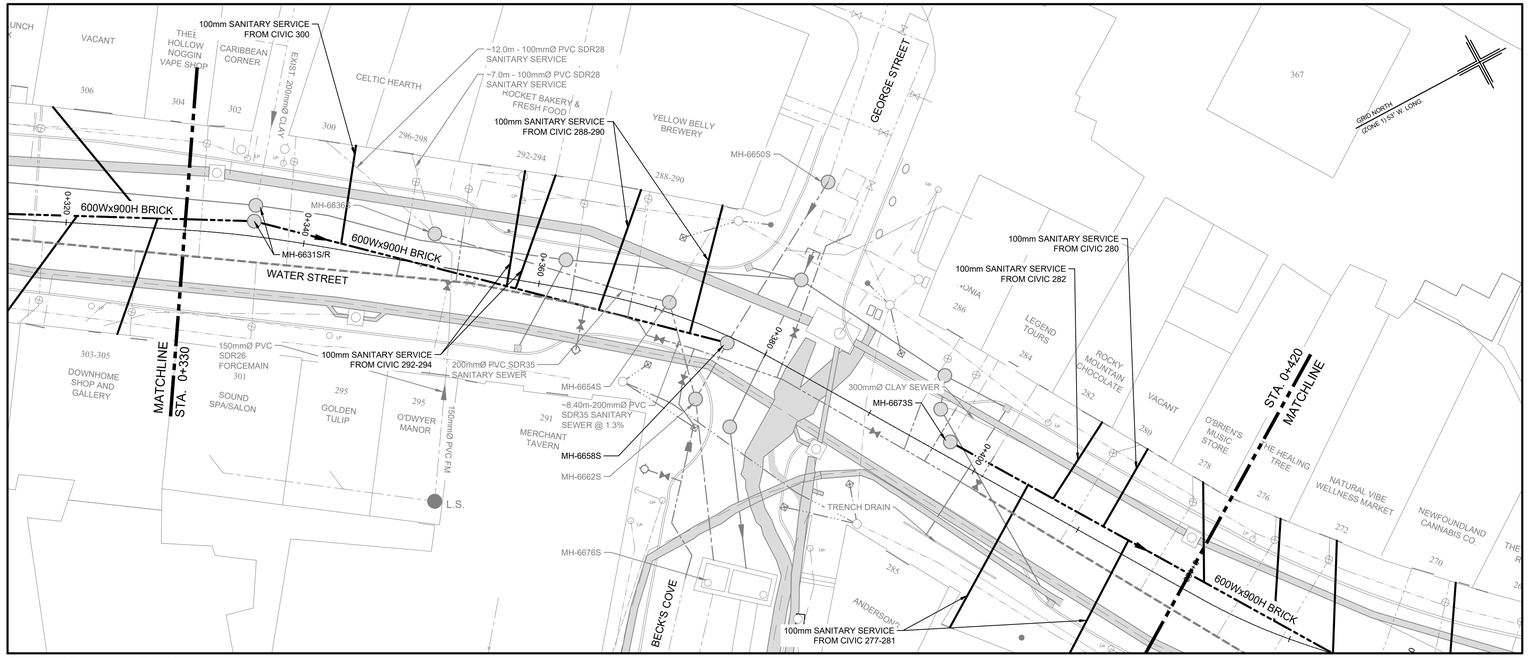


PLAN - STA. 0+330 TO STA. 0+420

1:250

0 5.0 10.0 15.0 20.0 25.0m

1:250

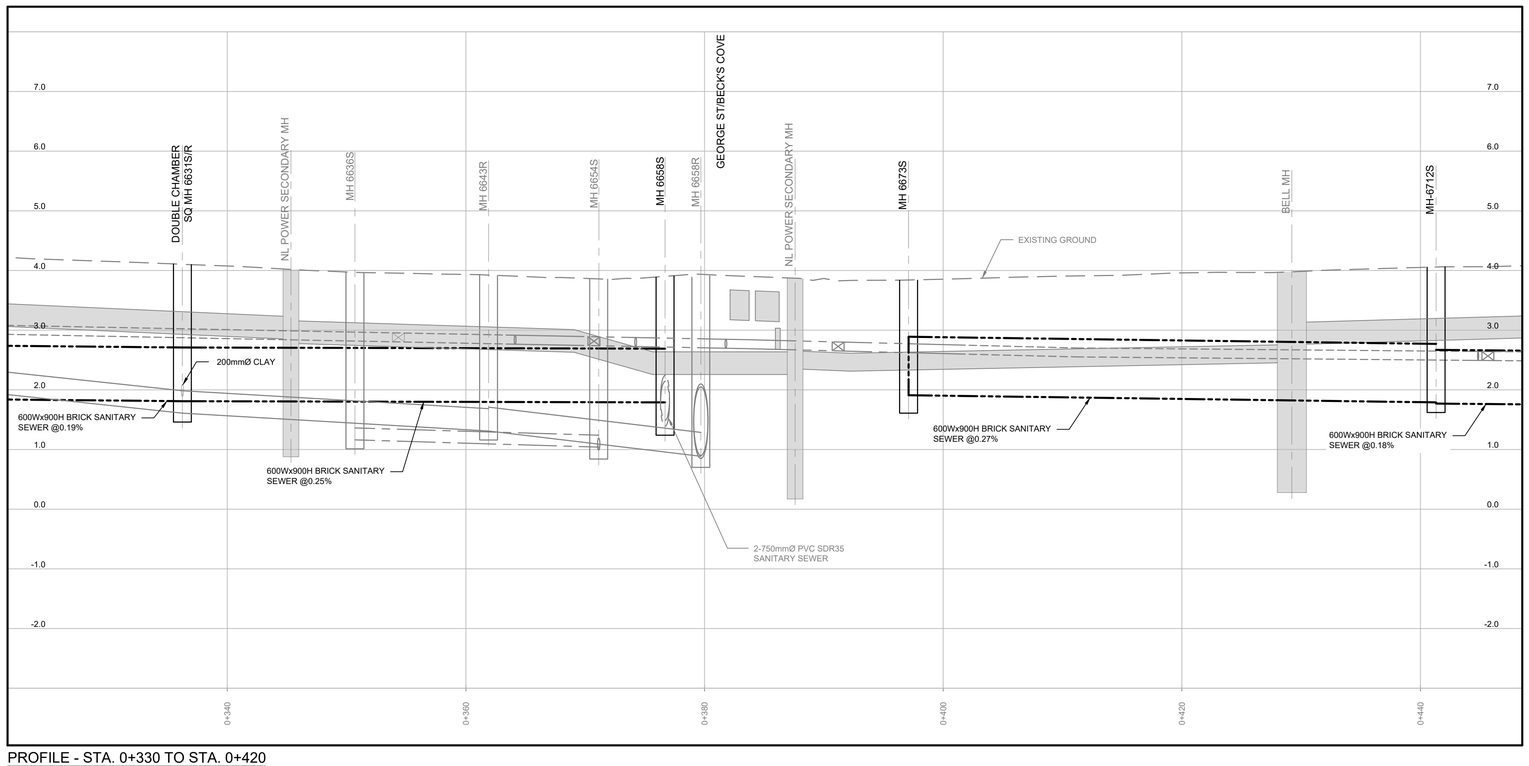

PROFILE - STA. 0+330 TO STA. 0+420

1:250 [H] 1:50 [V]

0 5.0 10.0 15.0 20.0 25.0m

1:250

0 1000 2000 3000 4000 5000mm

1:50

BRICK SEWER MH DIA.	
DESCRIPTION	DIA.(mm)
MH-6631S/R	1500
MH-6658S	1800
MH-6673S	1500

GENERAL NOTES:

1. DO NOT SCALE FROM DRAWINGS.
2. ALL DIMENSIONS ARE IN METRES UNLESS OTHERWISE NOTED.
3. ALL ELEVATIONS ARE IN METRES TO NAD 83.

DO NOT SCALE FROM PRINT

NOTES

1. SEE DRAWING C02 FOR GENERAL NOTES.

LEGEND

- EXIST. WATERMAIN
- EXIST. SANITARY SEWER
- EXIST. STORM SEWER
- EXIST. COMBINED SEWER
- EXIST. BELL ALIANT CONDUIT
- EXIST. NL POWER CONDUIT
- EXIST. CITY U/G ELECTRICAL
- EXIST. CONCRETE DUCT BANK
- EXIST. MANHOLE
- EXIST. CATCH BASIN
- EXIST. FIRE HYDRANT
- EXIST. VALVE
- EXIST. CURB STOP
- EXIST. CONCRETE DUCT BANK
- EXIST. BRICK SEWER TO BE REHABILITATED
- EXIST. SANITARY SERVICE LATERALS

PROVINCE OF NEWFOUNDLAND AND LABRADOR
pegnl
ENGINEERING PERMIT
D0179
CBCL Limited
M.I.R.C JEFFREY R. BUTT #09331
Signature or Member Number (Member-in-Responsible Charge)

CONSULTANT

CBCL

STAMP

LICENSED PROFESSIONAL ENGINEER
#09331
JEFFREY R. BUTT
SIGNATURE
SEP. 23, 2025
DATE
NEWFOUNDLAND AND LABRADOR

NO.	REVISION	DATE
0	ISSUED FOR TENDER	23/09/25

PROJECT

CITY OF ST. JOHN'S
WATER STREET INFRASTRUCTURE IMPROVEMENTS

BRICK SEWER REHABILITATION
(CURED-IN-PLACE PIPE)


SHEET TITLE

WATER STREET
PLAN AND PROFILE
STA. 0+330 TO STA. 0+420

AUTHORITY

ST. JOHN'S
DEPARTMENT OF PLANNING, ENGINEERING AND REGULATORY SERVICES

SCALE	DATE
AS NOTED	JUNE 2025
DRAWN BY	SHEET
JRB	4 OF 10
CHECKED BY	DRAWING NUMBER
GES	C04
APPROVED BY	PROJECT NUMBER
GES	203039.01

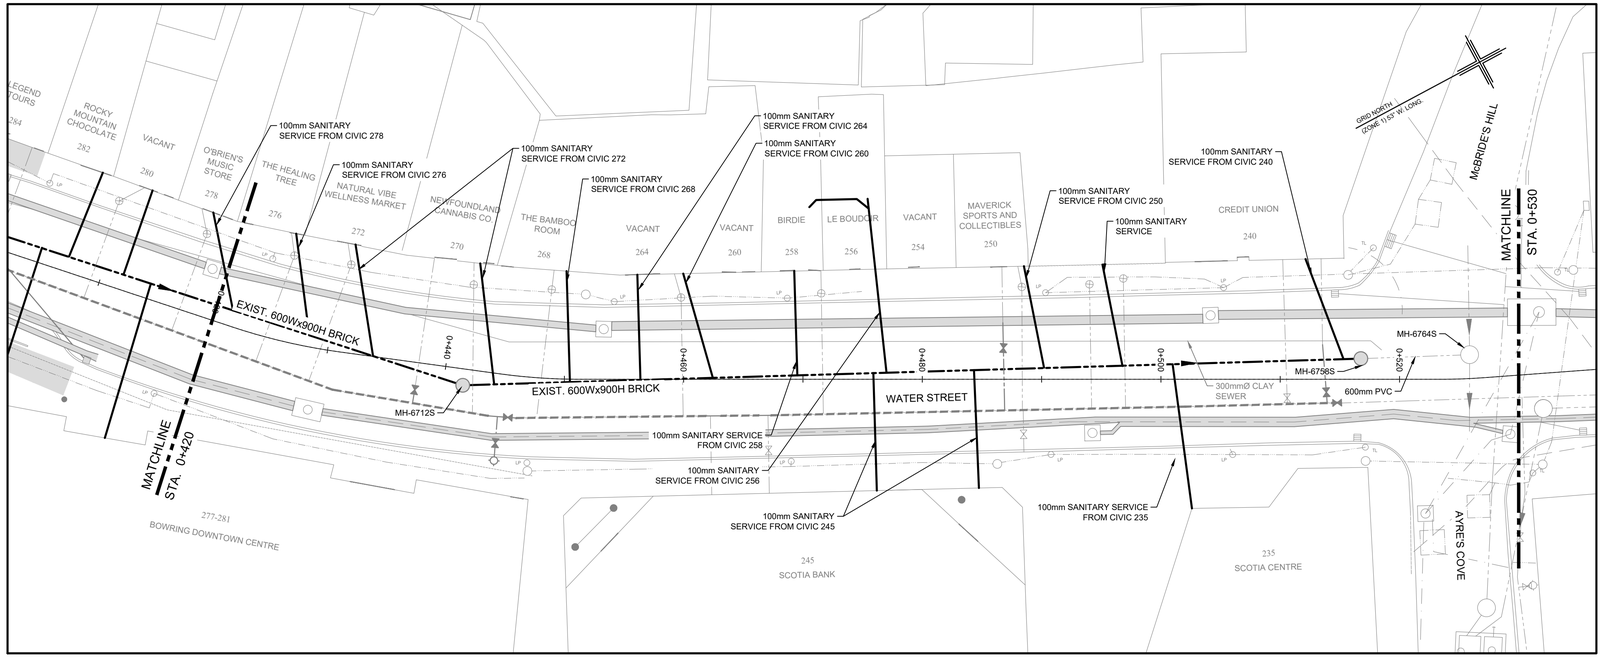


PLAN - STA. 0+420 TO STA. 0+530

1:250

0 5.0 10.0 15.0 20.0 25.0m

1:250

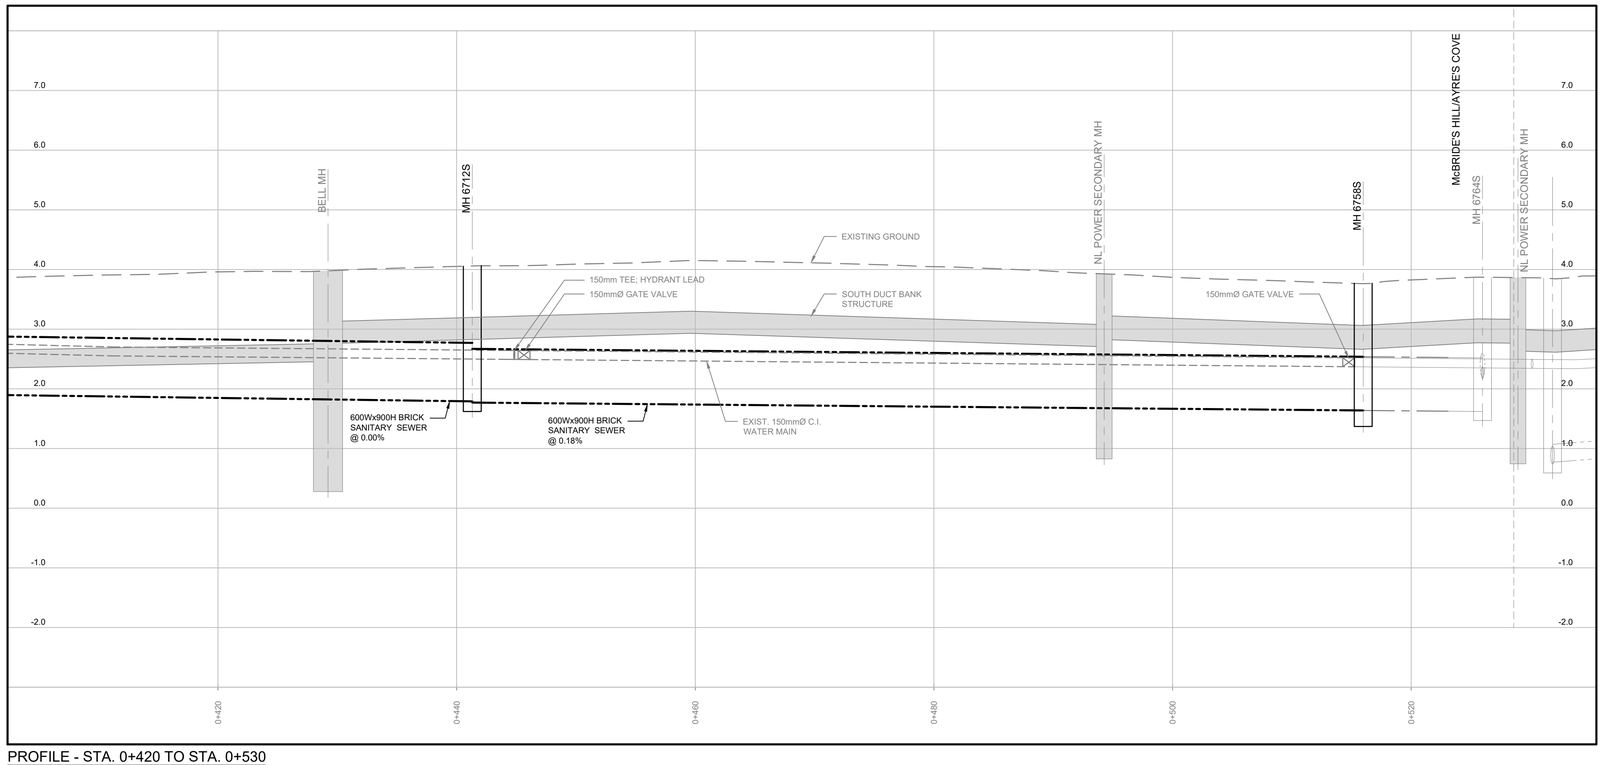

PROFILE - STA. 0+420 TO STA. 0+530

1:250 [H] 1:50 [V]

0 5.0 10.0 15.0 20.0 25.0m

1:250

0 1000 2000 3000 4000 5000mm

1:50

BRICK SEWER MH DIA.	
DESCRIPTION	DIA.(mm)
MH-6712S	1500
MH-6758S	1500
MH-6764S	1800

GENERAL NOTES:

1. DO NOT SCALE FROM DRAWINGS.
2. ALL DIMENSIONS ARE IN METRES UNLESS OTHERWISE NOTED.
3. ALL ELEVATIONS ARE IN METRES TO NAD 83.

DO NOT SCALE FROM PRINT

NOTES

1. SEE DRAWING C02 FOR GENERAL NOTES.

LEGEND

- EXIST. WATERMAIN
- EXIST. SANITARY SEWER
- EXIST. STORM SEWER
- EXIST. COMBINED SEWER
- EXIST. BELL ALIANT CONDUIT
- EXIST. NL POWER CONDUIT
- EXIST. CITY U/G ELECTRICAL
- EXIST. CONCRETE DUCT BANK
- EXIST. MANHOLE
- EXIST. CATCH BASIN
- EXIST. FIRE HYDRANT
- EXIST. VALVE
- EXIST. CURB STOP
- EXIST. CONCRETE DUCT BANK
- EXIST. BRICK SEWER TO BE REHABILITATED
- EXIST. SANITARY SERVICE LATERALS

PROVINCE OF NEWFOUNDLAND AND LABRADOR
pegnl ENGINEERING PERMIT D0178
CBCL Limited
M.I.R.C JEFFREY R. BUTT #09331
Signature or Member Number (Member-in-Responsible Charge)

CONSULTANT

CBCL

STAMP

LICENSED PROFESSIONAL ENGINEER #09331 JEFFREY R. BUTT SIGNATURE SEP. 23, 2025 DATE NEWFOUNDLAND AND LABRADOR

DATE	REVISION	NO.
23/09/25	ISSUED FOR TENDER	0

PROJECT

CITY OF ST. JOHN'S
WATER STREET INFRASTRUCTURE IMPROVEMENTS

BRICK SEWER REHABILITATION (CURED-IN-PLACE PIPE)


SHEET TITLE

WATER STREET
PLAN AND PROFILE
STA. 0+420 TO STA. 0+530

AUTHORITY

ST. JOHN'S
DEPARTMENT OF PLANNING, ENGINEERING AND REGULATORY SERVICES

SCALE	DATE
AS NOTED	JUNE 2025
DRAWN BY: JRB	SHEET: 5 OF 11
CHECKED BY: JB	DRAWING NUMBER: C05
APPROVED BY: JB	PROJECT NUMBER: 203039.01

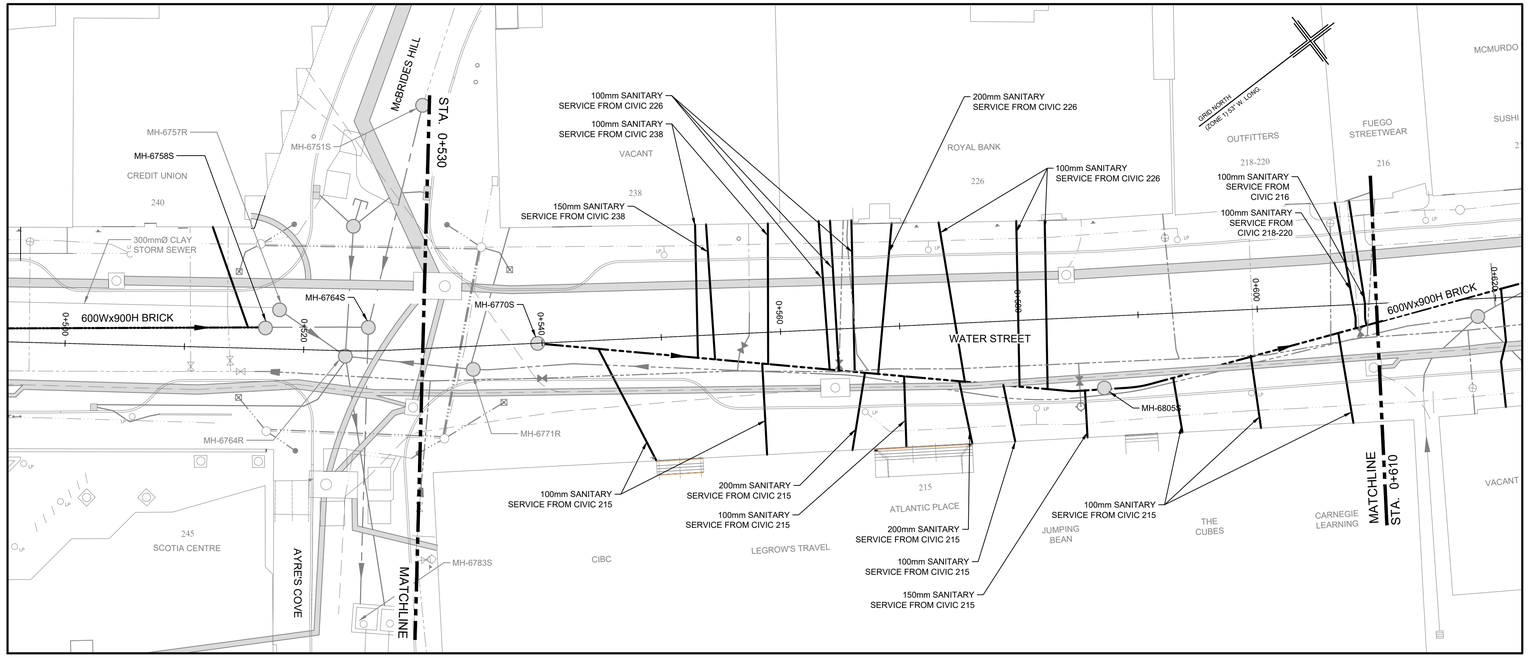


PLAN - STA. 0+530 TO STA. 0+610

1:250

0 5.0 10.0 15.0 20.0 25.0m

1:250

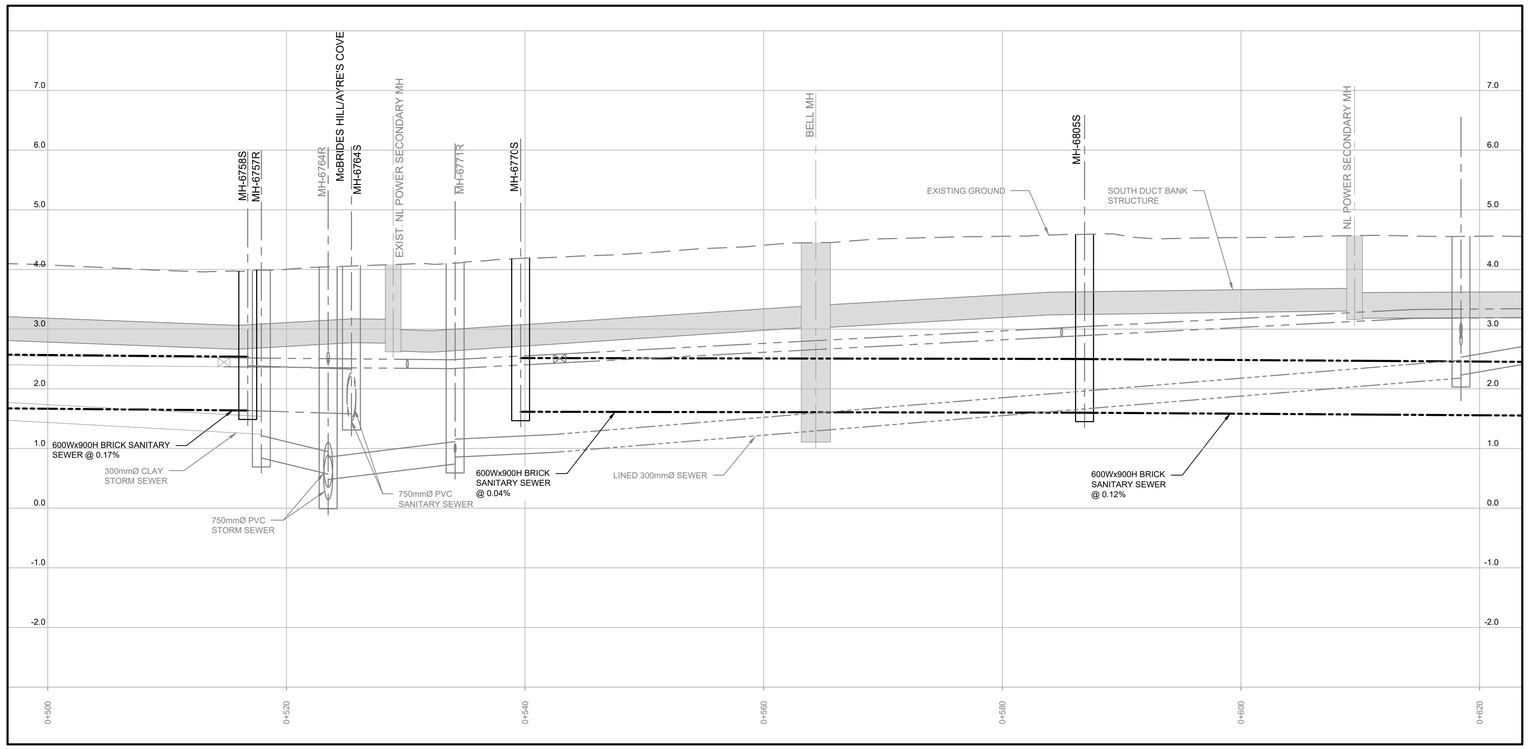

PROFILE - STA. 0+500 TO STA. 0+610

1:250 [H] 1:50 [V]

0 5.0 10.0 15.0 20.0 25.0m

1:250

0 1000 2000 3000 4000 5000mm

1:50

BRICK SEWER MH DIA.	
DESCRIPTION	DIA.(mm)
MH-6770S	1500
MH-6805S	1500

GENERAL NOTES:

1. DO NOT SCALE FROM DRAWINGS.
2. ALL DIMENSIONS ARE IN METRES UNLESS OTHERWISE NOTED.
3. ALL ELEVATIONS ARE IN METRES TO NAD 83.

DO NOT SCALE FROM PRINT

LEGEND

- EXIST. WATERMAIN
- EXIST. SANITARY SEWER
- EXIST. STORM SEWER
- EXIST. COMBINED SEWER
- EXIST. BELL ALIANT CONDUIT
- EXIST. NL POWER CONDUIT
- EXIST. CITY U/G ELECTRICAL
- EXIST. CONCRETE DUCT BANK
- EXIST. MANHOLE
- EXIST. CATCH BASIN
- EXIST. FIRE HYDRANT
- EXIST. VALVE
- EXIST. CURB STOP
- EXIST. CONCRETE DUCT BANK
- EXIST. BRICK SEWER TO BE REHABILITATED
- EXIST. SANITARY SERVICE LATERALS

PROVINCE OF NEWFOUNDLAND AND LABRADOR
pegnl
ENGINEERING PERMIT
D0178
CBCL Limited
M.I.R.C JEFFREY R. BUTT #09331
Signature or Member Number (Member-in-Responsible Charge)

CONSULTANT

CBCL

STAMP

LICENSED PROFESSIONAL ENGINEER
#09331
JEFFREY R. BUTT
SIGNATURE
SEP. 23, 2025
DATE
NEWFOUNDLAND AND LABRADOR

NO.	REVISION	DATE
0	ISSUED FOR TENDER	23/09/25

PROJECT

CITY OF ST. JOHN'S
WATER STREET INFRASTRUCTURE IMPROVEMENTS

BRICK SEWER REHABILITATION
(CURED-IN-PLACE PIPE)


SHEET TITLE

WATER STREET
PLAN AND PROFILE
STA. 0+530 TO STA. 0+610

AUTHORITY

ST. JOHN'S
DEPARTMENT OF PLANNING, ENGINEERING AND REGULATORY SERVICES

SCALE	DATE
AS NOTED	JUNE 2025
DRAWN BY	SHEET
JRB	6 OF 10
CHECKED BY	DRAWING NUMBER
JB	C06
APPROVED BY	PROJECT NUMBER
JB	203039.01

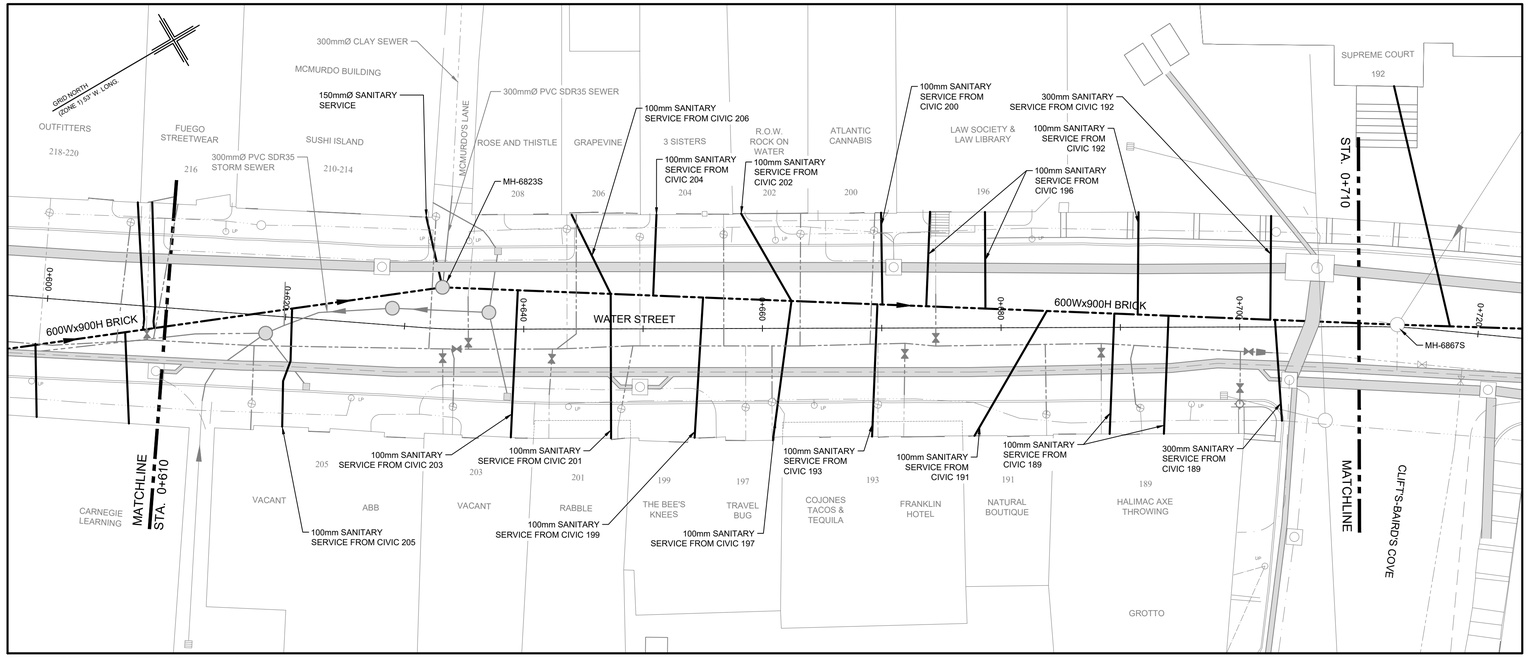


PLAN - STA. 0+610 TO STA. 0+710

1:250

0 5.0 10.0 15.0 20.0 25.0m

1:250

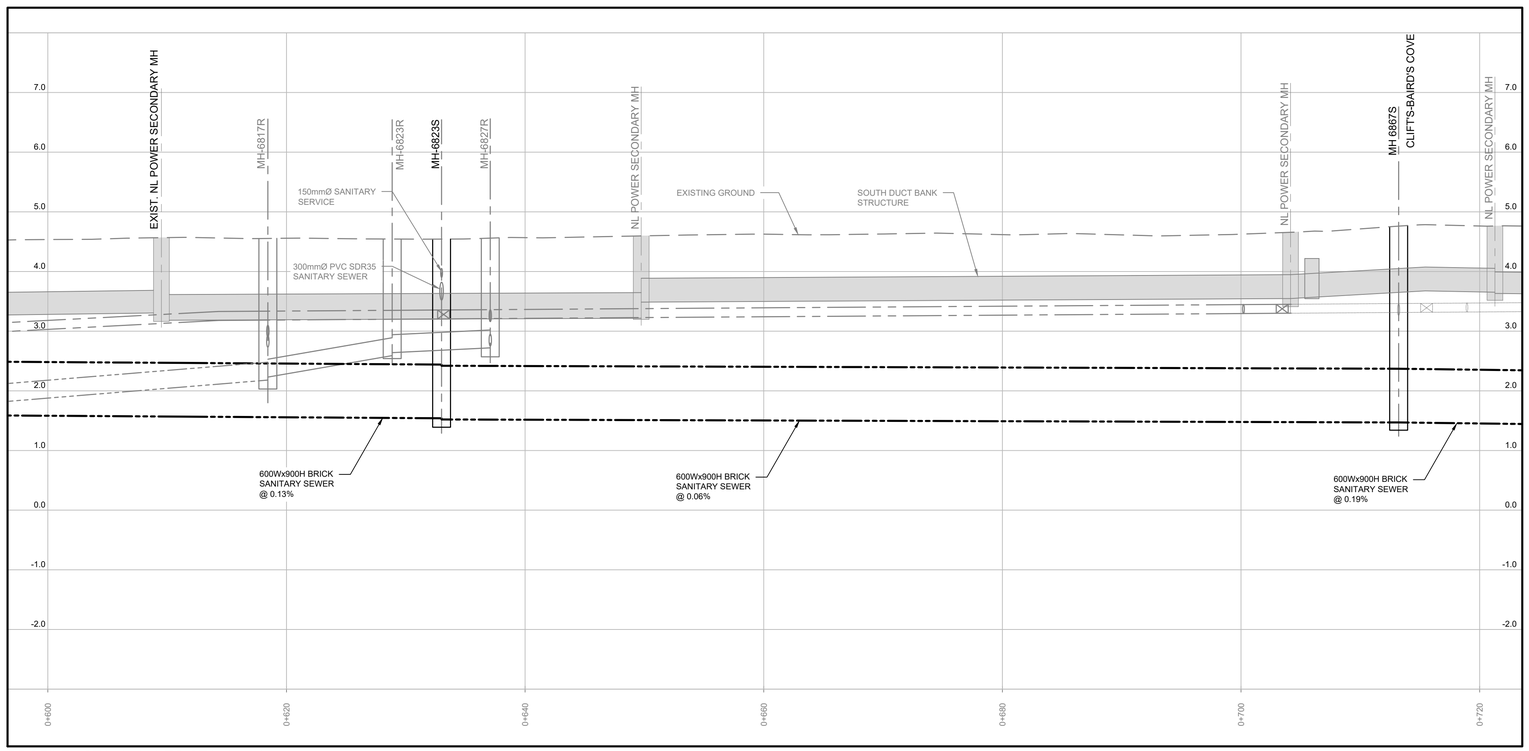

PROFILE - STA. 0+610 TO STA. 0+710

1:250 [H] 1:50 [V]

0 5.0 10.0 15.0 20.0 25.0m

1:250

0 1000 2000 3000 4000 5000mm

1:50

BRICK SEWER MH DIA.	
DESCRIPTION	DIA.(mm)
MH-6823S	1500

GENERAL NOTES:

1. DO NOT SCALE FROM DRAWINGS.
2. ALL DIMENSIONS ARE IN METRES UNLESS OTHERWISE NOTED.
3. ALL ELEVATIONS ARE IN METRES TO NAD 83.

DO NOT SCALE FROM PRINT

NOTES

1. SEE DRAWING C02 FOR GENERAL NOTES.

LEGEND

- EXIST. WATERMAIN
- EXIST. SANITARY SEWER
- EXIST. STORM SEWER
- EXIST. COMBINED SEWER
- EXIST. BELL ALIANT CONDUIT
- EXIST. NL POWER CONDUIT
- EXIST. CITY U/G ELECTRICAL
- EXIST. CONCRETE DUCT BANK
- EXIST. MANHOLE
- EXIST. CATCH BASIN
- EXIST. FIRE HYDRANT
- EXIST. VALVE
- EXIST. CURB STOP
- EXIST. CONCRETE DUCT BANK
- EXIST. BRICK SEWER TO BE REHABILITATED
- EXIST. SANITARY SERVICE LATERALS

PROVINCE OF NEWFOUNDLAND AND LABRADOR
pegnl
ENGINEERING PERMIT
D0178
CBCL Limited
M.I.R.C JEFFREY R. BUTT #09331
Signature or Member Number (Member-in-Responsible Charge)

CONSULTANT

CBCL

STAMP

LICENSED PROFESSIONAL ENGINEER
#09331
JEFFREY R. BUTT
SIGNATURE
SEP. 23, 2025
DATE
NEWFOUNDLAND AND LABRADOR

23/09/25	ISSUED FOR TENDER	0
DATE	REVISION	NO.

PROJECT

CITY OF ST. JOHN'S
WATER STREET INFRASTRUCTURE IMPROVEMENTS

BRICK SEWER REHABILITATION (CURED-IN-PLACE PIPE)


SHEET TITLE

WATER STREET
PLAN AND PROFILE
STA. 0+610 TO STA. 0+710

AUTHORITY

ST. JOHN'S
DEPARTMENT OF PLANNING, ENGINEERING AND REGULATORY SERVICES

SCALE	DATE
AS NOTED	JUNE 2025
DRAWN BY	SHEET
JRB	7 OF 10
CHECKED BY	DRAWING NUMBER
JB	C07
APPROVED BY	PROJECT NUMBER
JB	203039.01

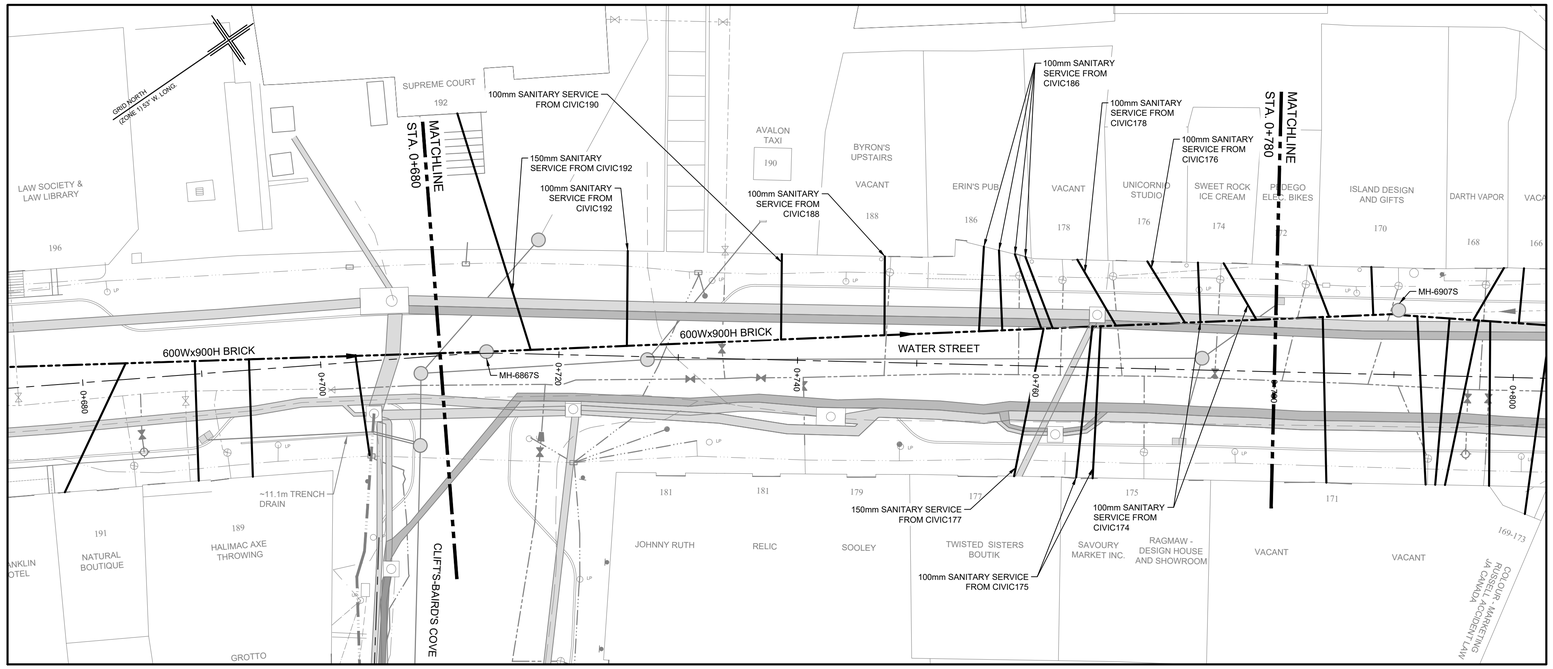


PLAN - STA. 0+710 TO STA. 0+780

1:250

0 5.0 10.0 15.0 20.0 25.0m

1:250

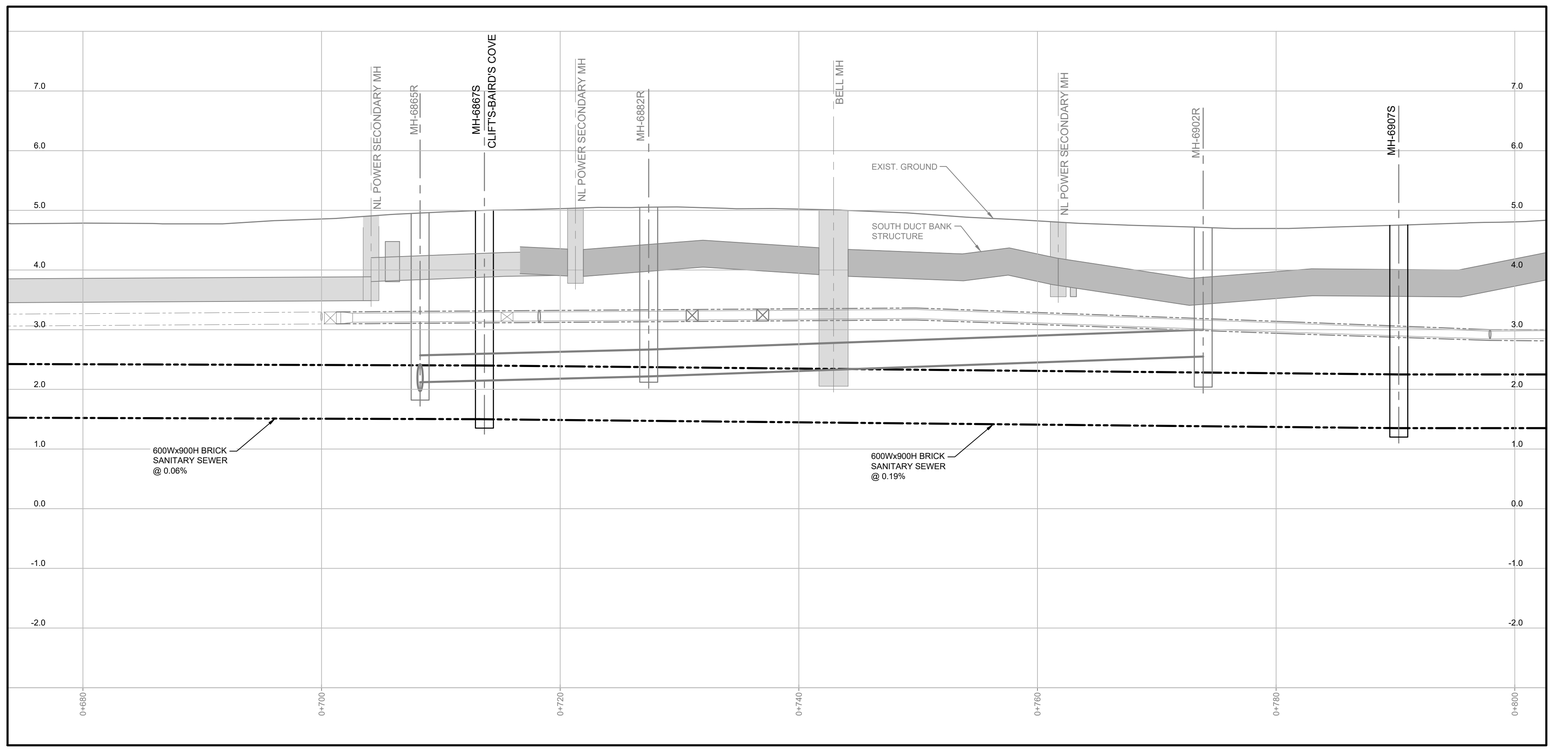

PROFILE - STA. 0+680 TO STA. 0+780

1:250 [H] 1:50 [V]

0 5.0 10.0 15.0 20.0 25.0m

1:250

0 1000 2000 3000 4000 5000mm

1:50

BRICK SEWER MH DIA.	
DESCRIPTION	DIA.(mm)
MH-6867S	1500

GENERAL NOTES:

1. DO NOT SCALE FROM DRAWINGS.
2. ALL DIMENSIONS ARE IN METRES UNLESS OTHERWISE NOTED.
3. ALL ELEVATIONS ARE IN METRES TO NAD 83.

DO NOT SCALE FROM PRINT

NOTES

1. SEE DRAWING C01 FOR GENERAL NOTES.

LEGEND

- EXIST. WATERMAIN
- EXIST. SANITARY SEWER
- EXIST. STORM SEWER
- EXIST. COMBINED SEWER
- EXIST. BELL ALIANT CONDUIT
- EXIST. NL POWER CONDUIT
- EXIST. CITY U/G ELECTRICAL
- EXIST. CONCRETE DUCT BANK
- EXIST. MANHOLE
- EXIST. CATCH BASIN
- EXIST. FIRE HYDRANT
- EXIST. VALVE
- EXIST. CURB STOP
- EXIST. CONCRETE DUCT BANK
- EXIST. BRICK SEWER TO BE REHABILITATED
- EXIST. SANITARY SERVICE LATERALS

PROVINCE OF NEWFOUNDLAND AND LABRADOR
pegnl
ENGINEERING PERMIT
D0178
CBCL Limited
M.I.R.C JEFFREY R. BUTT #09331
Signature or Member Number (Member-in-Responsible Charge)

CONSULTANT

CBCL

STAMP

LICENSED PROFESSIONAL ENGINEER
#09331
JEFFREY R. BUTT
SIGNATURE
SEP. 23, 2025
DATE
NEWFOUNDLAND AND LABRADOR

DATE	REVISION	NO.
23/09/25	ISSUED FOR TENDER	0

PROJECT

CITY OF ST. JOHN'S
WATER STREET INFRASTRUCTURE IMPROVEMENTS

BRICK SEWER REHABILITATION
(CURED-IN-PLACE PIPE)


SHEET TITLE

WATER STREET
PLAN AND PROFILE
STA. 0+710 TO STA. 0+780

AUTHORITY

ST. JOHN'S
DEPARTMENT OF PLANNING, ENGINEERING AND REGULATORY SERVICES

SCALE	DATE
AS NOTED	JUNE 2025
DRAWN BY: JRB	SHEET: 8 OF 10
CHECKED BY: JB	DRAWING NUMBER: C08
APPROVED BY: JB	PROJECT NUMBER: 203039.01

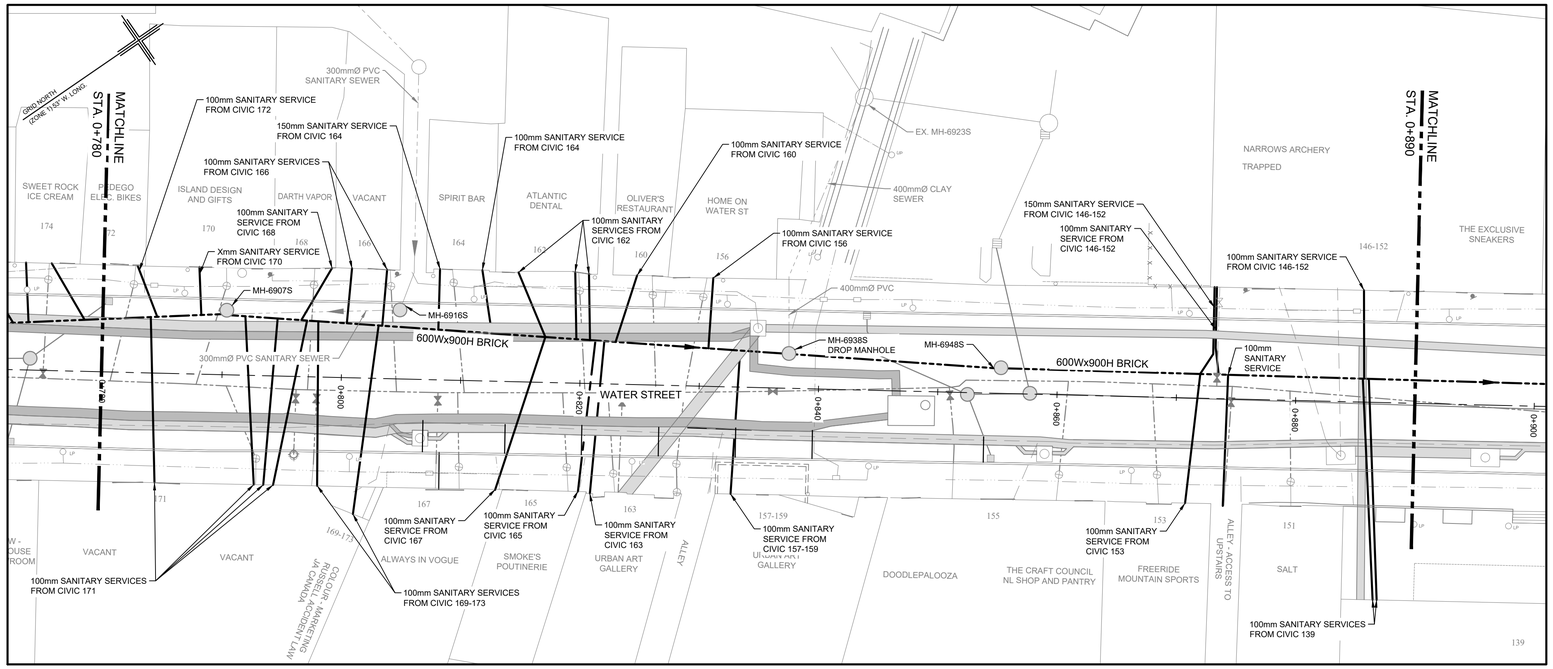


PLAN - STA. 0+780 TO STA. 0+890

1:250

0 5.0 10.0 15.0 20.0 25.0m

1:250

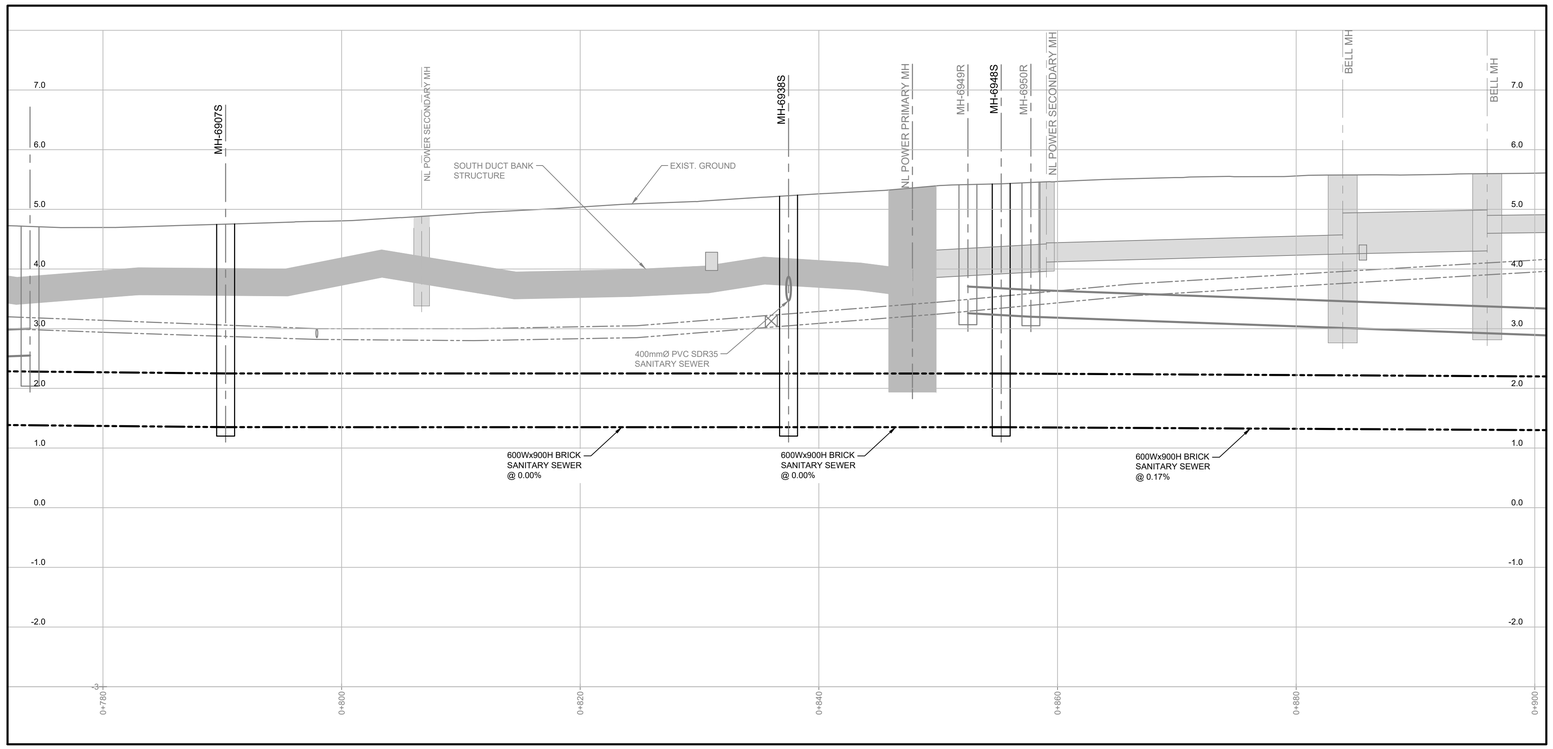

PROFILE - STA. 0+780 TO STA. 0+890

1:250 [H] 1:50 [V]

0 5.0 10.0 15.0 20.0 25.0m

1:250

0 1000 2000 3000 4000 5000mm

1:50

BRICK SEWER MH DIA.	
DESCRIPTION	DIA.(mm)
MH-6938S (DROP MH)	1500
MH-6948S	1500

GENERAL NOTES:

1. DO NOT SCALE FROM DRAWINGS.
2. ALL DIMENSIONS ARE IN METRES UNLESS OTHERWISE NOTED.
3. ALL ELEVATIONS ARE IN METRES TO NAD 83.

DO NOT SCALE FROM PRINT

NOTES

1. SEE DRAWING C01 FOR GENERAL NOTES.

LEGEND

- EXIST. WATERMAIN
- EXIST. SANITARY SEWER
- EXIST. STORM SEWER
- EXIST. COMBINED SEWER
- EXIST. BELL ALIANT CONDUIT
- EXIST. NL POWER CONDUIT
- EXIST. CITY U/G ELECTRICAL
- EXIST. CONCRETE DUCT BANK
- EXIST. MANHOLE
- EXIST. CATCH BASIN
- EXIST. FIRE HYDRANT
- EXIST. VALVE
- EXIST. CURB STOP
- EXIST. CONCRETE DUCT BANK
- EXIST. BRICK SEWER TO BE REHABILITATED
- EXIST. SANITARY SERVICE LATERALS

PROVINCE OF NEWFOUNDLAND AND LABRADOR
pegnl
ENGINEERING PERMIT
D0178
CBCL Limited
M.I.R.C JEFFREY R. BUTT #09331
Signature or Member Number (Member-in-Responsible Charge)

CONSULTANT

CBCL

STAMP

LICENSED PROFESSIONAL ENGINEER
#09331
JEFFREY R. BUTT
SIGNATURE
SEP. 23, 2025
DATE
NEWFOUNDLAND AND LABRADOR

DATE	REVISION	NO.
23/09/25	ISSUED FOR TENDER	0

PROJECT

CITY OF ST. JOHN'S
WATER STREET INFRASTRUCTURE IMPROVEMENTS

BRICK SEWER REHABILITATION (CURED-IN-PLACE PIPE)


SHEET TITLE

WATER STREET
PLAN AND PROFILE
STA. 0+780 TO STA. 0+890

AUTHORITY


ST. JOHN'S
DEPARTMENT OF PLANNING, ENGINEERING AND REGULATORY SERVICES

SCALE	DATE
AS NOTED	JUNE 2025
DRAWN BY: JRB	SHEET: 9 OF 10
CHECKED BY: JB	DRAWING NUMBER: C09
APPROVED BY: JB	PROJECT NUMBER: 203039.01

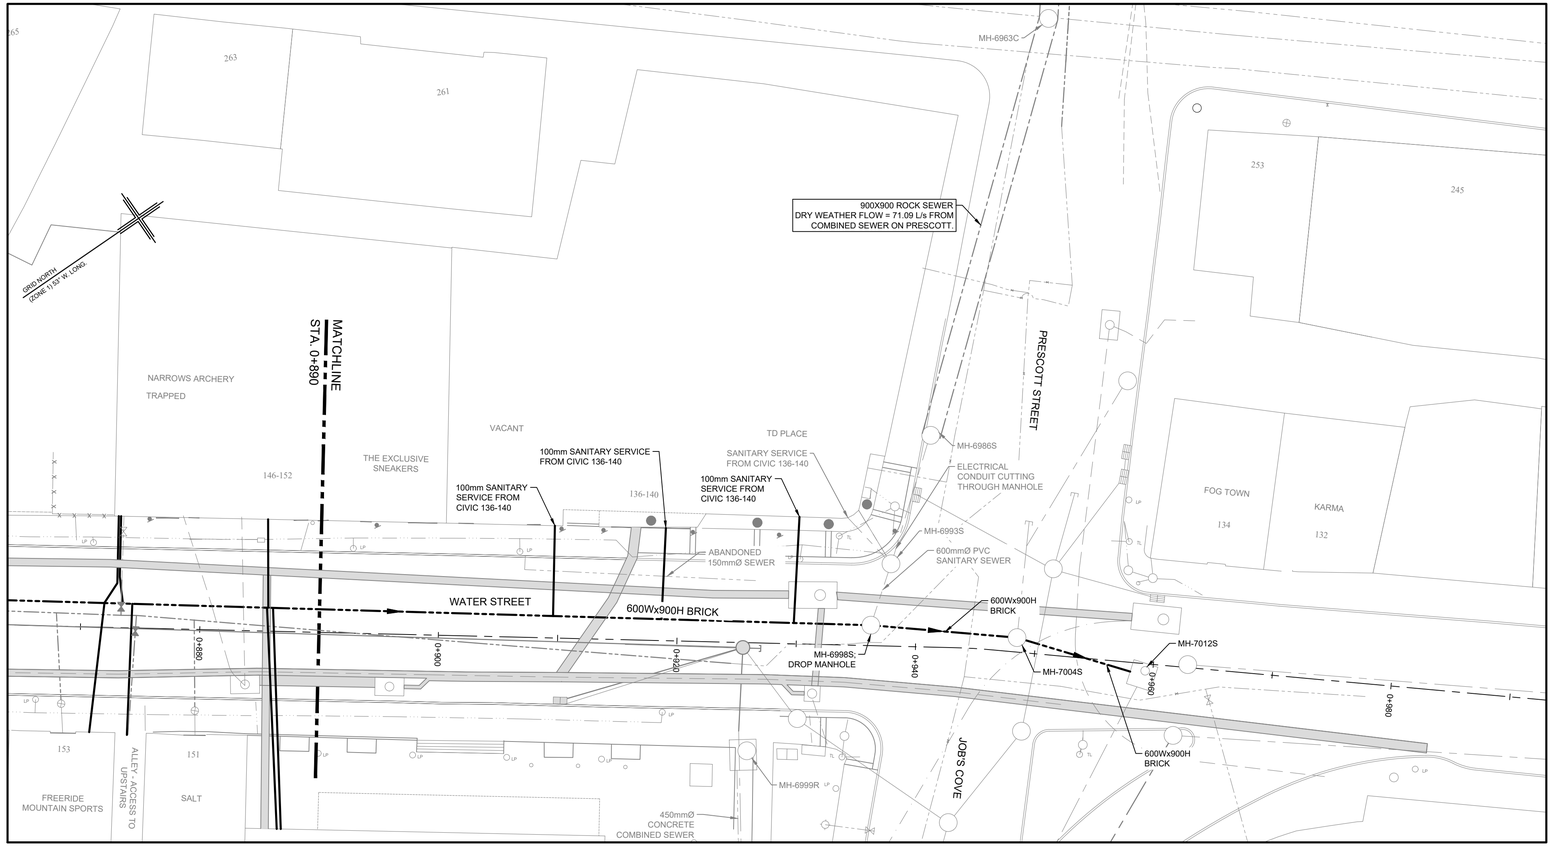

PLAN - STA. 0+890 TO STA. 0+940
1:250

0 5.0 10.0 15.0 20.0 25.0m
1:250

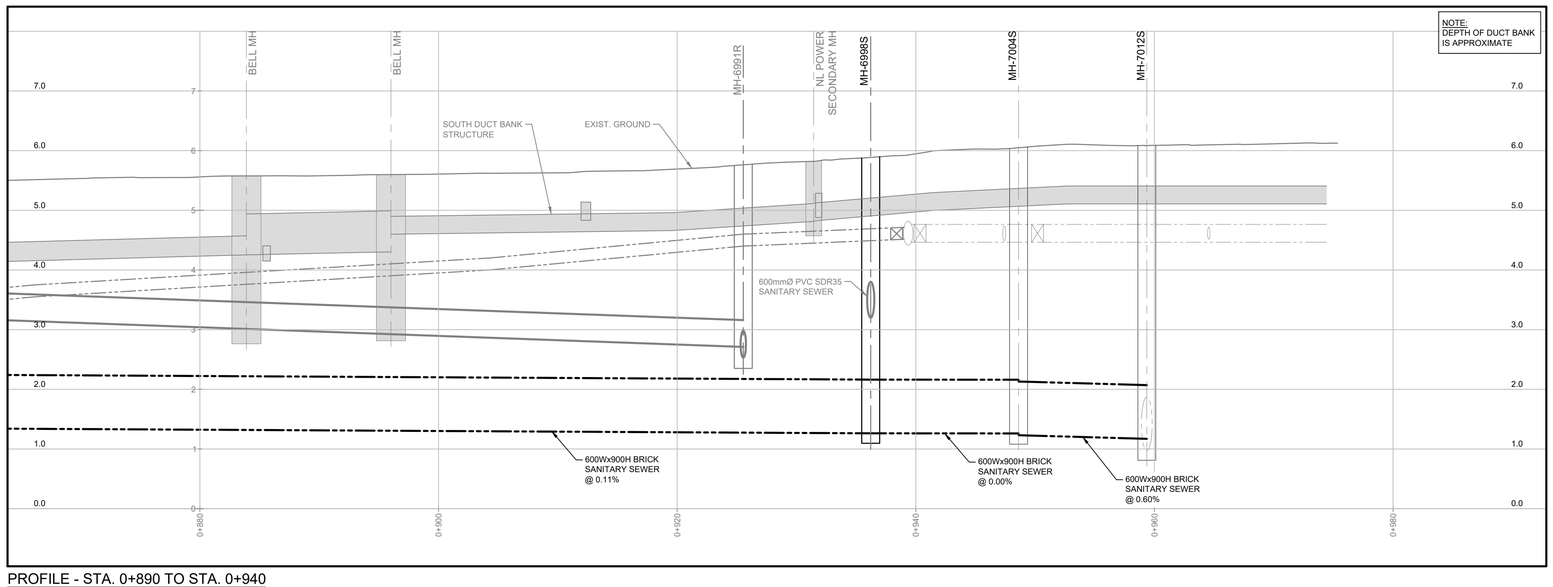

PROFILE - STA. 0+890 TO STA. 0+940
1:250 [H] 1:50 [V]

0 5.0 10.0 15.0 20.0 25.0m
1:250

0 1000 2000 3000 4000 5000mm
1:50

BRICK SEWER MH DIA.	
DESCRIPTION	DIA.(mm)
MH-6998S (DROP MH)	1500
MH-7004S	1800

GENERAL NOTES:

1. DO NOT SCALE FROM DRAWINGS.
2. ALL DIMENSIONS ARE IN METRES UNLESS OTHERWISE NOTED.
3. ALL ELEVATIONS ARE IN METRES TO NAD 83.

DO NOT SCALE FROM PRINT

NOTES
1. SEE DRAWING C01 FOR GENERAL NOTES.

LEGEND
- EXIST. WATERMAIN
- EXIST. SANITARY SEWER
- EXIST. STORM SEWER
- EXIST. COMBINED SEWER
- EXIST. BELL ALIANT CONDUIT
- EXIST. NL POWER CONDUIT
- EXIST. CITY U/G ELECTRICAL
- EXIST. CONCRETE DUCT BANK
- EXIST. MANHOLE
- EXIST. CATCH BASIN
- EXIST. FIRE HYDRANT
- EXIST. VALVE
- EXIST. CURB STOP
- EXIST. CONCRETE DUCT BANK
- EXIST. BRICK SEWER TO BE REHABILITATED
- EXIST. SANITARY SERVICE LATERALS

PROVINCE OF NEWFOUNDLAND AND LABRADOR
pegnl ENGINEERING PERMIT D0178
CBCL Limited
M.I.R.C JEFFREY R. BUTT #09331
Signature or Member Number (Member-in-Responsible Charge)

CONSULTANT
CBCL

STAMP
LICENSED PROFESSIONAL ENGINEER
#09331
JEFFREY R. BUTT
SIGNATURE
SEP. 23, 2025
DATE
NEWFOUNDLAND AND LABRADOR

NO.	REVISION	DATE
0	ISSUED FOR TENDER	23/09/25

PROJECT
CITY OF ST. JOHN'S
WATER STREET INFRASTRUCTURE IMPROVEMENTS

BRICK SEWER REHABILITATION
(CURED-IN-PLACE PIPE)

SHEET TITLE
WATER STREET
PLAN AND PROFILE
STA. 0+890 TO STA. 0+940

AUTHORITY
ST. JOHN'S
DEPARTMENT OF PLANNING, ENGINEERING AND REGULATORY SERVICES

SCALE: AS NOTED	DATE: JUNE 2025
DRAWN BY: JRB	SHEET: 10 OF 10
CHECKED BY: JB	DRAWING NUMBER: C10
APPROVED BY: JB	PROJECT NUMBER: 203039.01