
ST. JOHN'S

DEPARTMENT OF PLANNING, ENGINEERING
AND REGULATORY SERVICES

DATE

NOVEMBER 2022

KEY MAP

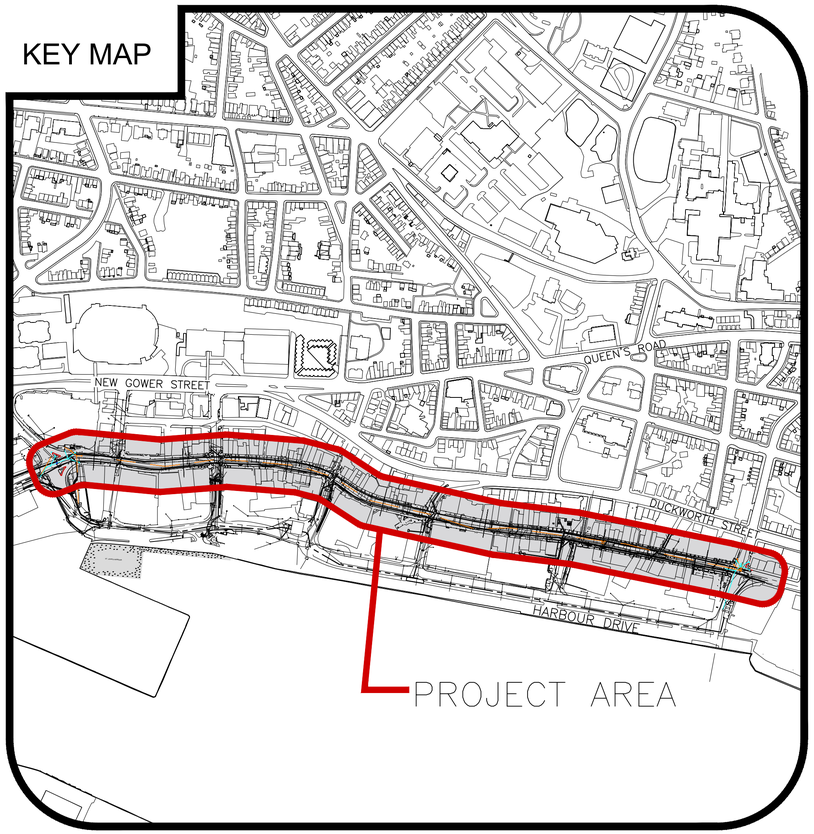

PROJECT TITLE

WATER STREET INFRASTRUCTURE IMPROVEMENTS


PHASE V: WALDEGRAVE STREET & PRESCOTT STREET INTERSECTIONS

SHEET No. & DESCRIPTION

CSK-05	PROPOSED MUNICIPAL INFRASTRUCTURE WATER STREET: STA 0+000 - 0+060
CSK-06	SANITARY SEWER TO BE LINED WATER STREET: STA 0+060 - 0+320
CSK-07	SANITARY SEWER TO BE LINED WATER STREET: STA 0+320 - 0+600
CSK-08	SANITARY SEWER TO BE LINED WATER STREET: STA 0+600 - 0+900
CSK-09	PROPOSED MUNICIPAL INFRASTRUCTURE WATER STREET: STA 0+900 - 0+980

ENGINEERING CONSULTANT:

CBCL

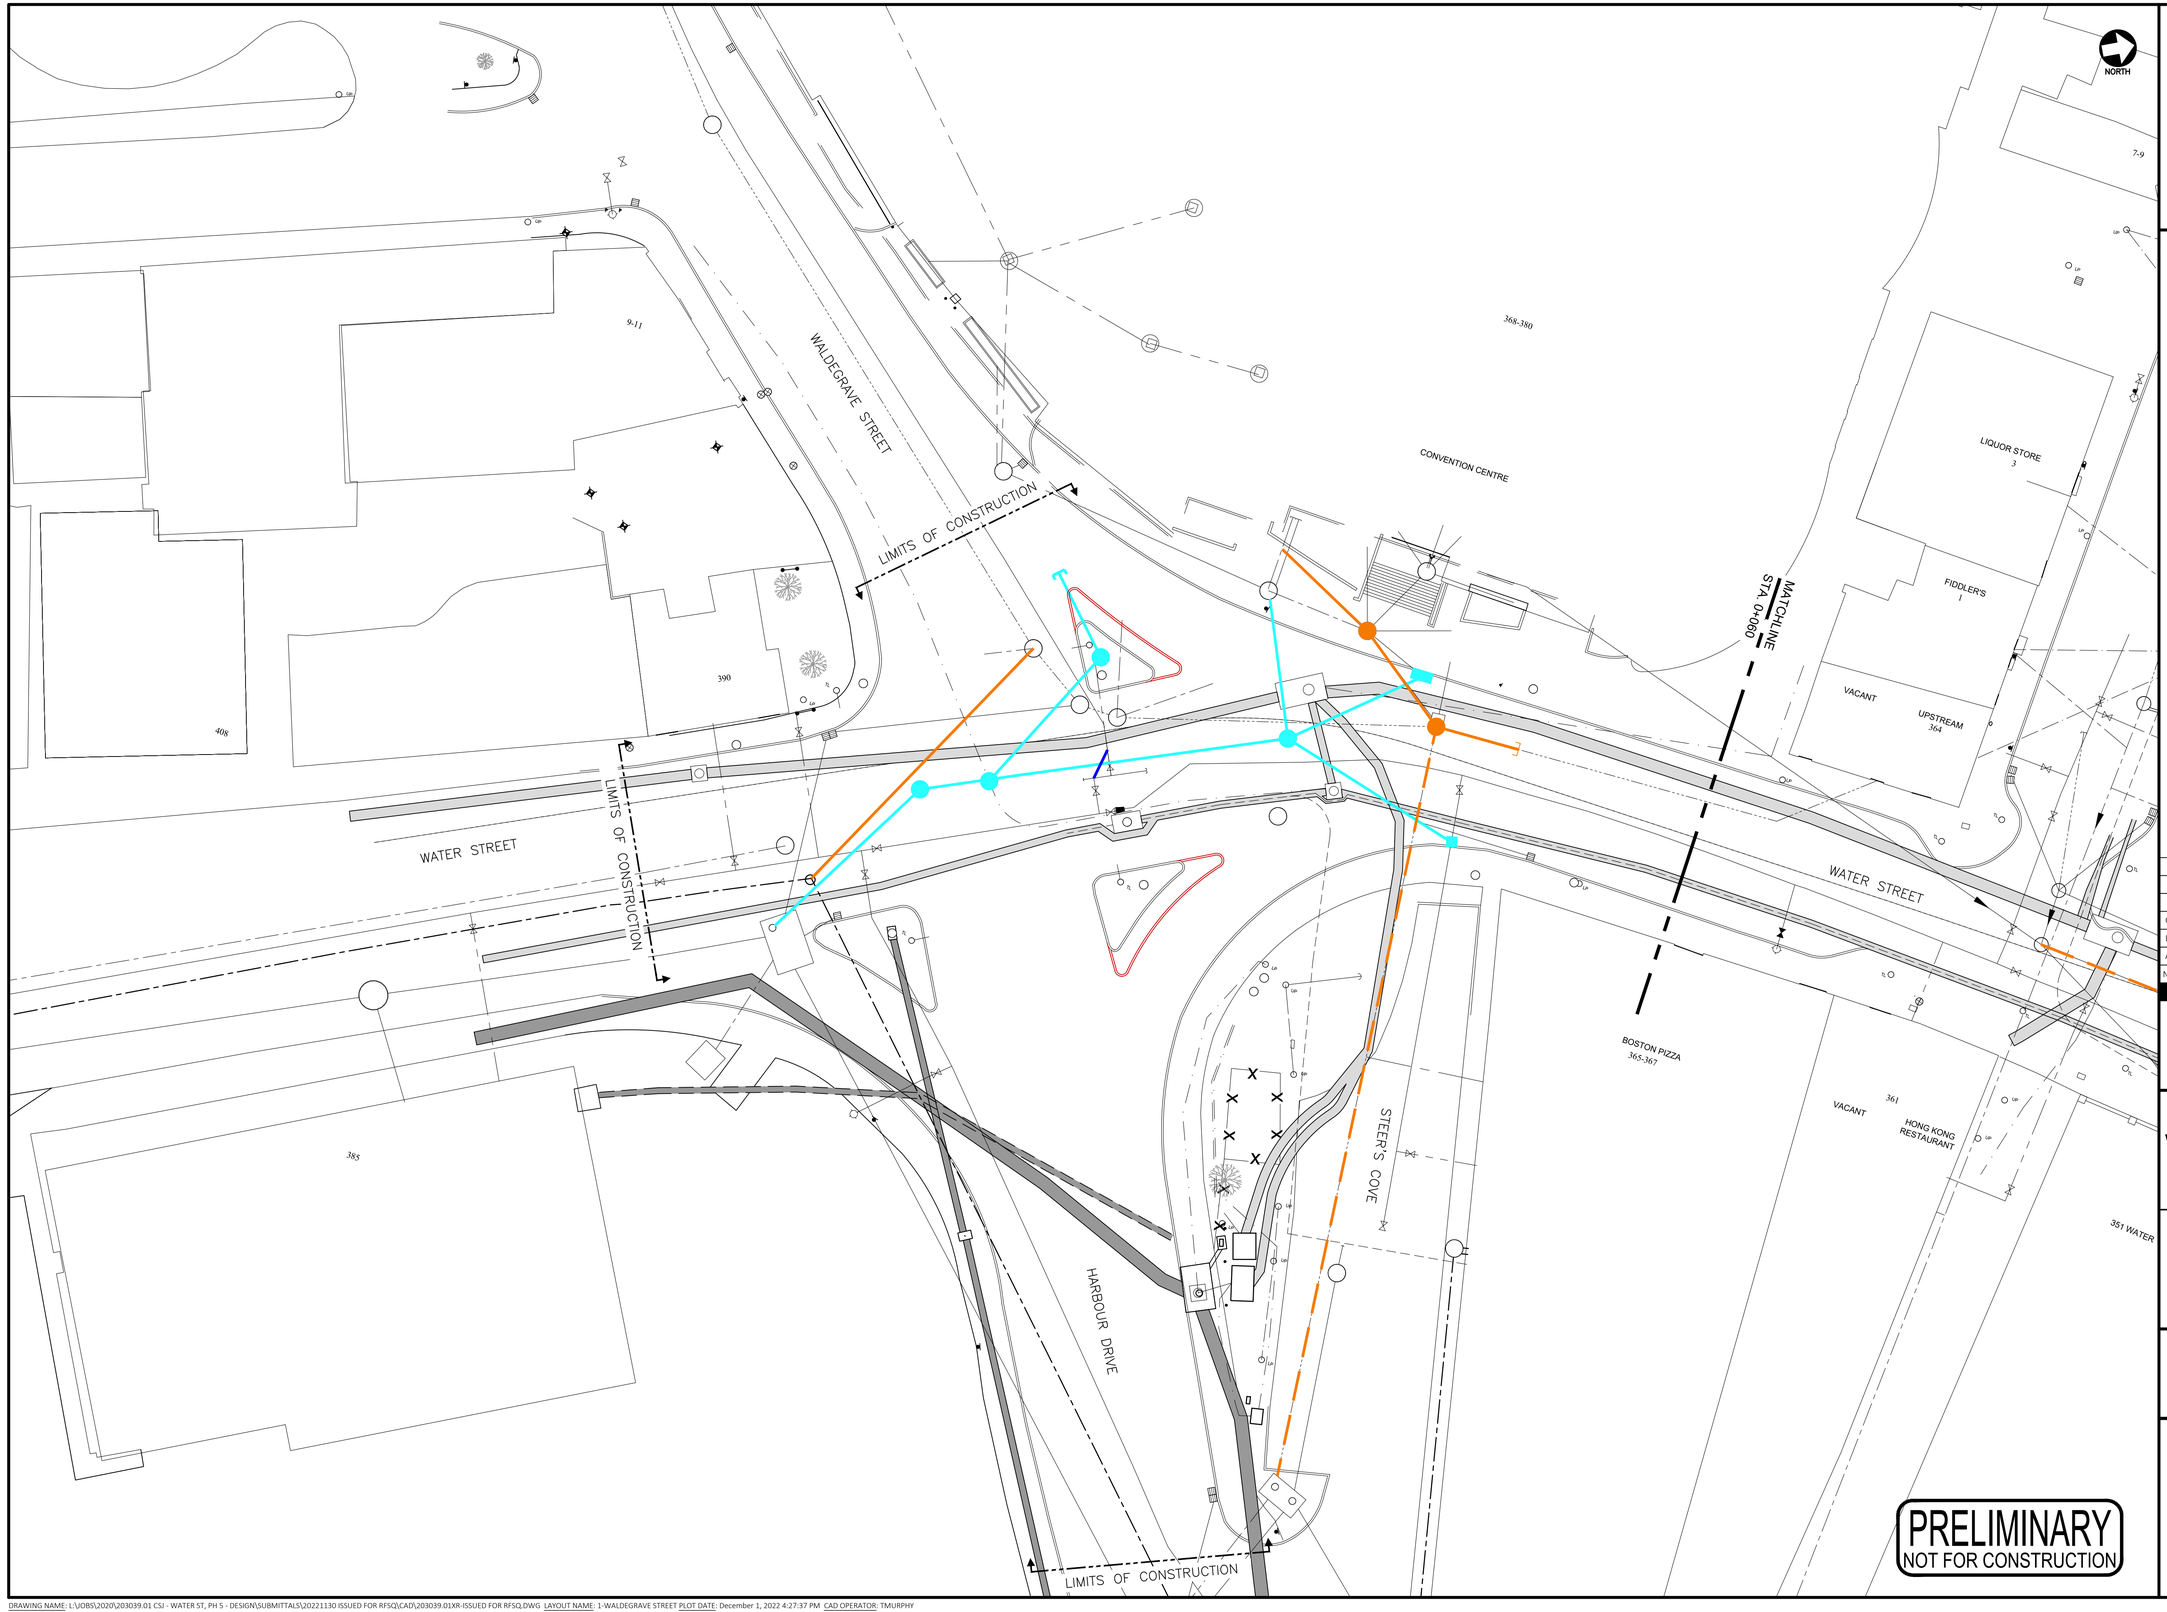

LEGEND:

- EXIST. WATER MAIN
- EXIST. SANITARY SEWER
- EXIST. STORM SEWER
- EXIST. COMBINED SEWER
- EXIST. BELL ALIANT CONDUIT
- EXIST. NL POWER CONDUIT
- EXIST. CITY U/G ELECTRICAL
- EXIST. CONCRETE DUCT BANK
- EXIST. MANHOLE
- EXIST. CATCH BASIN
- EXIST. FIRE HYDRANT
- EXIST. VALVE
- EXIST. CURB STOP
- EXIST. SANITARY TO BE LINED
- WATER MAIN
- NEW SANITARY SEWER
- NEW STORM SEWER
- NEW SANITARY MANHOLE
- NEW STORM MANHOLE
- NEW SINGLE CATCH BASIN
- NEW VALVE

No.	Description	Date	By
C	UPDATED FOR RFSQ	DEC 1/22	TCM
B	ISSUED FOR RFSQ	NOV 30/22	TCM
A	ISSUED FOR CLIENT APPROVAL	NOV 29/22	TCM

Revision or Issue

ST. JOHN'S
DEPARTMENT OF PLANNING, ENGINEERING AND REGULATORY SERVICES

CITY OF ST. JOHN'S

WATER STREET INFRASTRUCTURE IMPROVEMENTS


PHASE V
CIVIL

PROPOSED MUNICIPAL INFRASTRUCTURE CONCEPT

WATER STREET: STA 0+000 - 0+060

CBCL

CBCL No	Contract No
203039.01	--
Date	Scale
NOV 30/22	1:250
Designed	Drawn
RHM	TCM
Checked	Approved
RHM	RHM
Sheet No	
1 of 5	
Drawing No	
CSK-05	

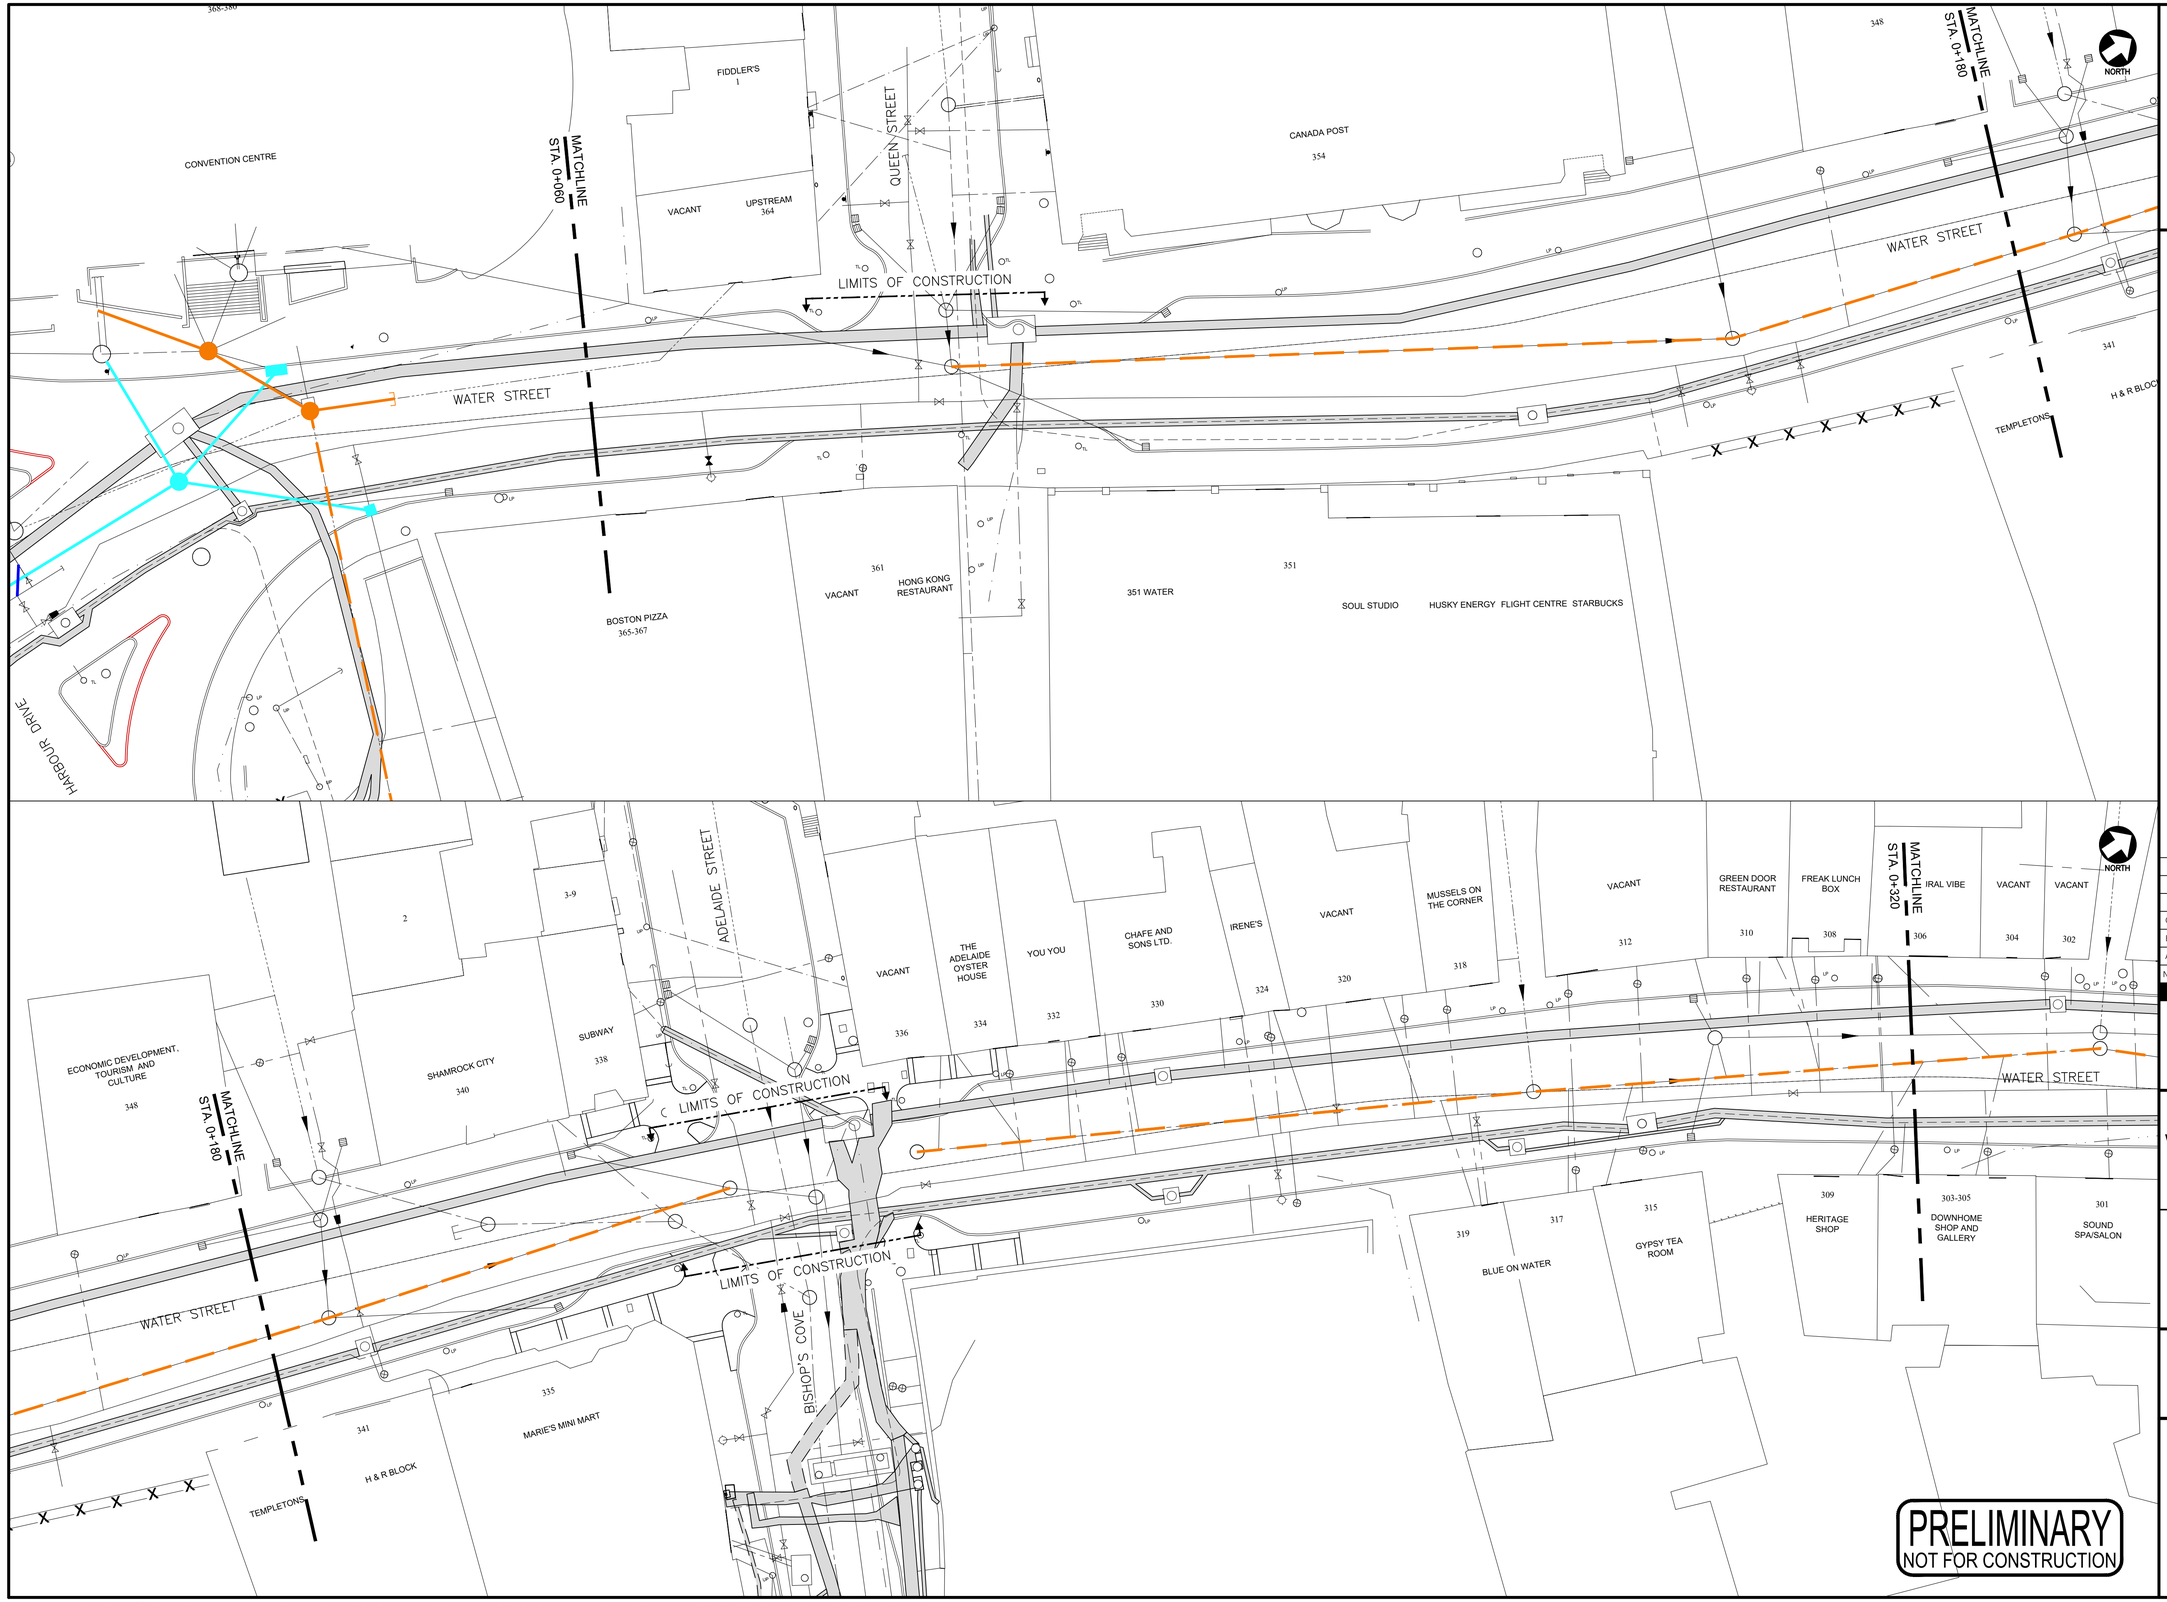

LEGEND:

- EXIST. WATER MAIN
- EXIST. SANITARY SEWER
- EXIST. STORM SEWER
- EXIST. COMBINED SEWER
- EXIST. BELL ALIANT CONDUIT
- EXIST. NL POWER CONDUIT
- EXIST. CITY U/G ELECTRICAL
- EXIST. CONCRETE DUCT BANK
- EXIST. MANHOLE
- EXIST. CATCH BASIN
- EXIST. FIRE HYDRANT
- EXIST. VALVE
- EXIST. CURB STOP
- EXIST. SANITARY TO BE LINED
- WATER MAIN
- NEW SANITARY SEWER
- NEW STORM SEWER
- NEW SANITARY MANHOLE
- NEW STORM MANHOLE
- NEW SINGLE CATCH BASIN
- NEW VALVE

No.	Description	Date	By
C	UPDATED FOR RFSQ	DEC 1/22	TCM
B	ISUED FOR RFSQ	NOV 30/22	TCM
A	ISSUED FOR CLIENT REVIEW	NOV 29/22	TCM

Revision or Issue

ST. JOHN'S
DEPARTMENT OF PLANNING, ENGINEERING AND REGULATORY SERVICES

CITY OF ST. JOHN'S

WATER STREET INFRASTRUCTURE IMPROVEMENTS

PHASE V

CIVIL

SANITARY SEWER TO BE LINED


WATER STREET: STA 0+060 - 0+320

CBCL

CBCL No 203039.01	Contract No --
Date EC 1/22	Scale 1:250
Designed RHM	Drawn TCM
Checked RHM	Approved RHM
Sheet No 2 of 5	
Drawing No **CSK-06**	

DRAWING NAME: L:\JOBS\2020\203039.01 CSJ - WATER ST, PH 5 - DESIGN\SUBMITTALS\20221130 ISSUED FOR RFSQ\CAD\203039.01XR-ISSUED FOR RFSQ.DWG LAYOUT NAME: 2-LINING QUEEN ADELAIDE PLOT DATE: December 1, 2022 4:28:07 PM CAD OPERATOR: TMURPHY

CBCL-559x864 TITLE SHEET (ANSI D)

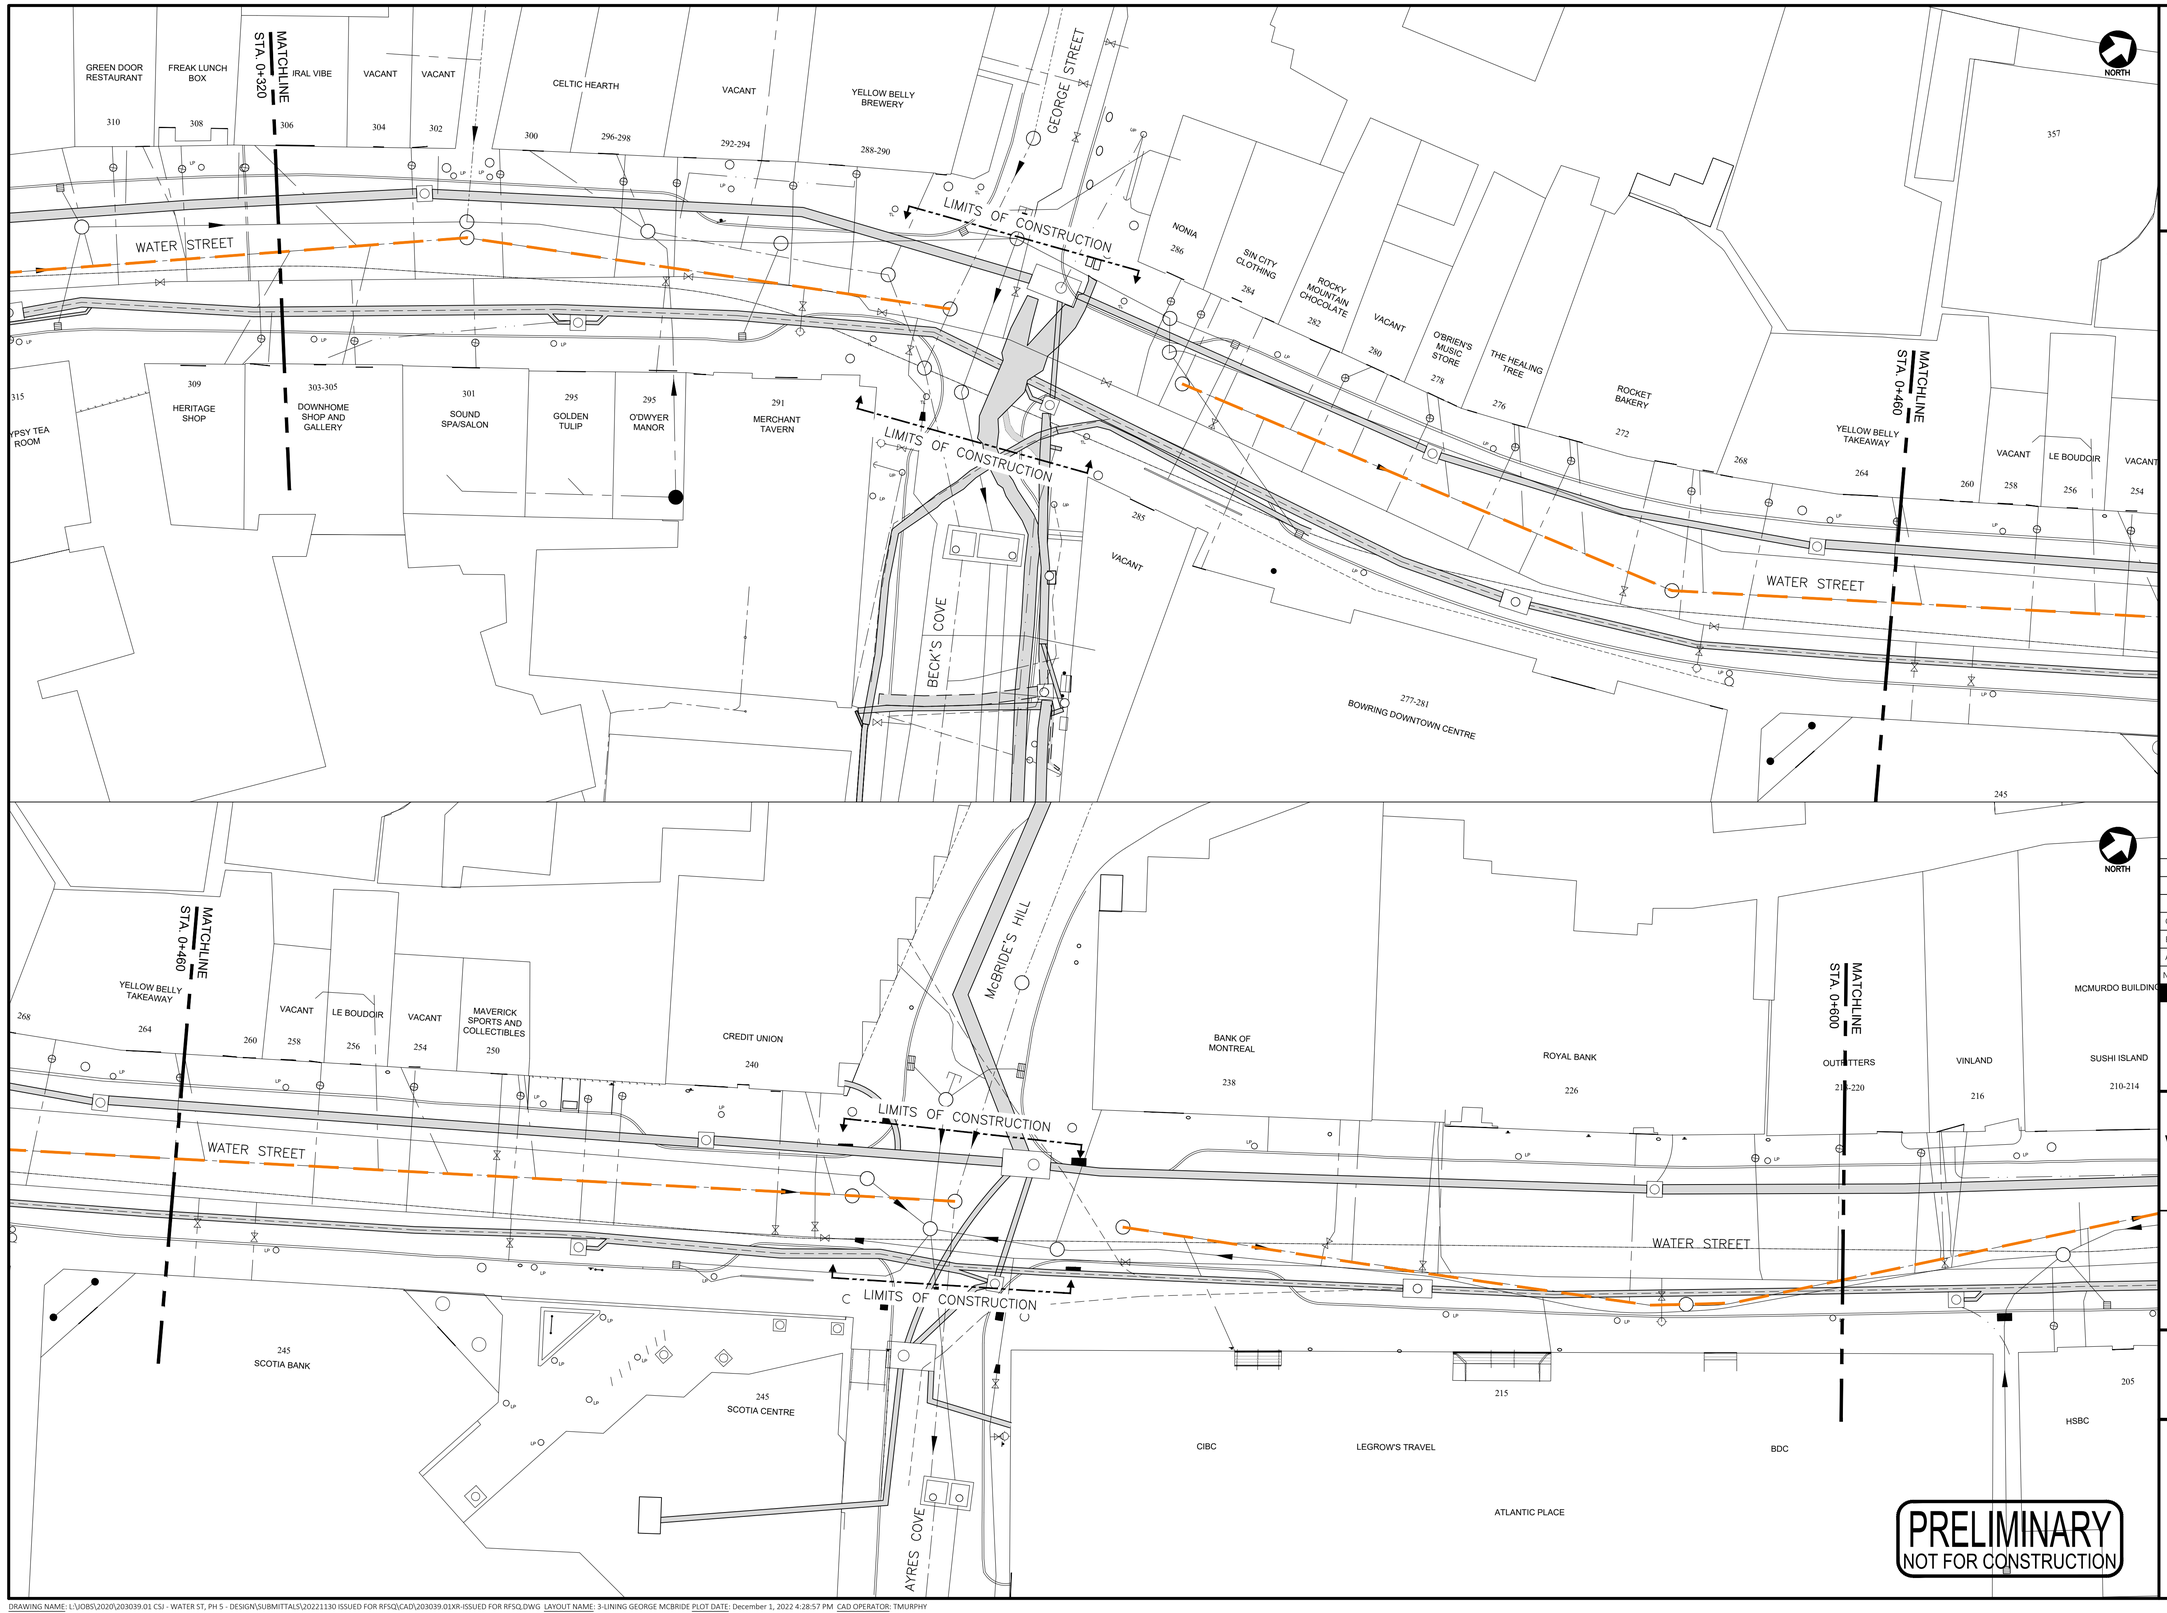

LEGEND:

- EXIST. WATER MAIN
- EXIST. SANITARY SEWER
- EXIST. STORM SEWER
- EXIST. COMBINED SEWER
- EXIST. BELL ALIANT CONDUIT
- EXIST. NL POWER CONDUIT
- EXIST. CITY U/G ELECTRICAL
- EXIST. CONCRETE DUCT BANK
- EXIST. MANHOLE
- EXIST. CATCH BASIN
- EXIST. FIRE HYDRANT
- EXIST. VALVE
- EXIST. CURB STOP
- EXIST. SANITARY TO BE LINED
- WATER MAIN
- NEW SANITARY SEWER
- NEW STORM SEWER
- NEW SANITARY MANHOLE
- NEW STORM MANHOLE
- NEW SINGLE CATCH BASIN
- NEW VALVE

No.	Description	Date	By
C	UPDATED FOR RFSQ	DEC 1/22	TCM
B	ISSUED FOR RFSQ	NOV 30/22	TCM
A	ISSUED FOR CLIENT APPROVAL	NOV 29/22	TCM

Revision or Issue

ST. JOHN'S
DEPARTMENT OF PLANNING, ENGINEERING AND REGULATORY SERVICES

CITY OF ST. JOHN'S

WATER STREET INFRASTRUCTURE IMPROVEMENTS

PHASE V

CIVIL

SANITARY SEWER TO BE LINED


WATER STREET: STA 0+320 - 0+600

CBCL

CBCL No 203039.01	Contract No --
Date NOV 30/22	Scale 1:250
Designed RHM	Drawn TCM
Checked RHM	Approved RHM
Sheet No 3 of 5	
Drawing No CSK-07	

DRAWING NAME: L:\JOBS\2020\203039.01 CSJ - WATER ST, PH 5 - DESIGN\SUBMITTALS\20221130 ISSUED FOR RFSQ\CAD\203039.01XR-ISSUED FOR RFSQ.DWG LAYOUT NAME: 3-LINING GEORGE MCBRIDE PLOT DATE: December 1, 2022 4:28:57 PM CAD OPERATOR: TMURPHY

CBCL-559x864 TITLE SHEET (ANSI D)

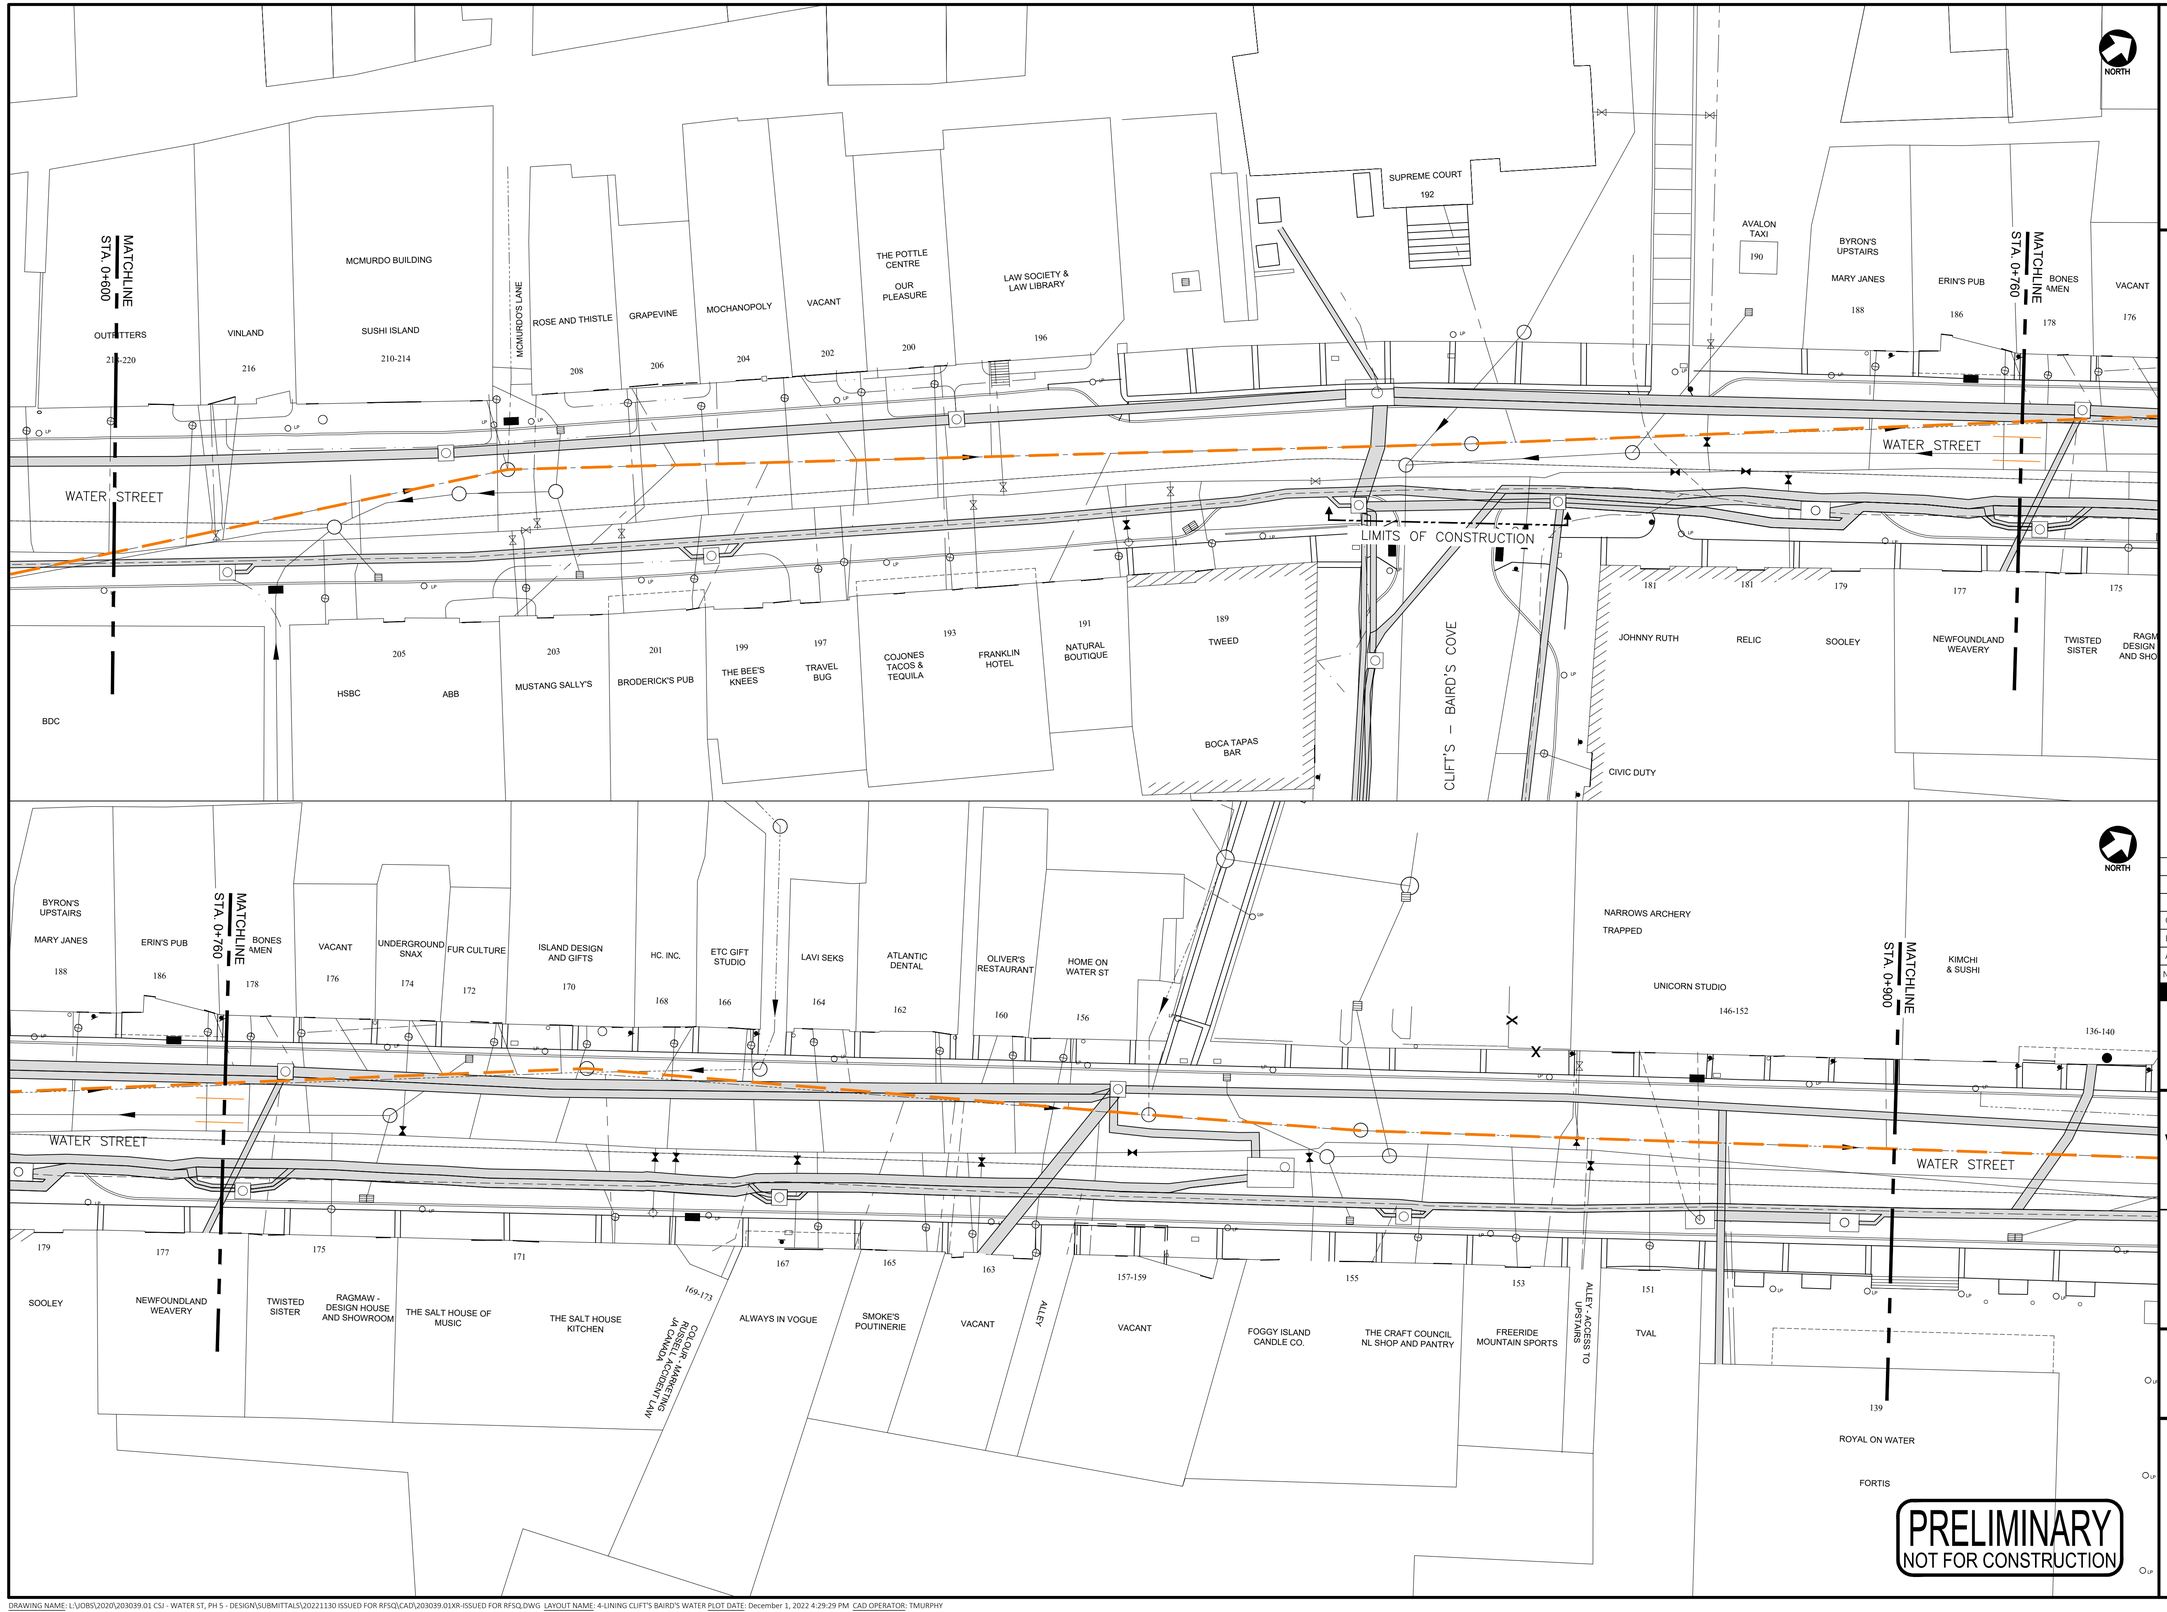

LEGEND:

- EXIST. WATER MAIN
- EXIST. SANITARY SEWER
- EXIST. STORM SEWER
- EXIST. COMBINED SEWER
- EXIST. BELL ALIANT CONDUIT
- EXIST. NL POWER CONDUIT
- EXIST. CITY U/G ELECTRICAL
- EXIST. CONCRETE DUCT BANK
- EXIST. MANHOLE
- EXIST. CATCH BASIN
- EXIST. FIRE HYDRANT
- EXIST. VALVE
- EXIST. CURB STOP
- EXIST. SANITARY TO BE LINED
- WATER MAIN
- NEW SANITARY SEWER
- NEW STORM SEWER
- NEW SANITARY MANHOLE
- NEW STORM MANHOLE
- NEW SINGLE CATCH BASIN
- NEW VALVE

No.	Description	Date	By
C	UPDATED FOR RFSQ	DEC 1/22	TCM
B	ISSUED FOR RFSQ	NOV 30/22	TCM
A	ISSUED FOR CLIENT APPROVAL	NOV 30/22	TCM

Revision or Issue

ST. JOHN'S
DEPARTMENT OF PLANNING, ENGINEERING AND REGULATORY SERVICES

CITY OF ST. JOHN'S

WATER STREET INFRASTRUCTURE IMPROVEMENTS

PHASE V

CIVIL

SANITARY SEWER TO BE LINED


WATER STREET: STA 0+600 - 0+900

CBCL

CBCL No 203039.01	Contract No --
Date NOV 30/22	Scale 1:250
Designed RHM	Drawn TCM
Checked RHM	Approved RHM
Sheet No 4 of 5	
Drawing No **CSK-08**	

DRAWING NAME: L:\JOBS\2020\203039.01 CSJ - WATER ST, PH 5 - DESIGN\SUBMITTALS\20221130 ISSUED FOR RFSQ\CAD\203039.01XR-ISSUED FOR RFSQ.DWG LAYOUT NAME: 4-LINING CLIFT'S BAIRD'S WATER PLOT DATE: December 1, 2022 4:29:29 PM CAD OPERATOR: TMURPHY

CBCL-559x864 TITLE SHEET (ANSI D)

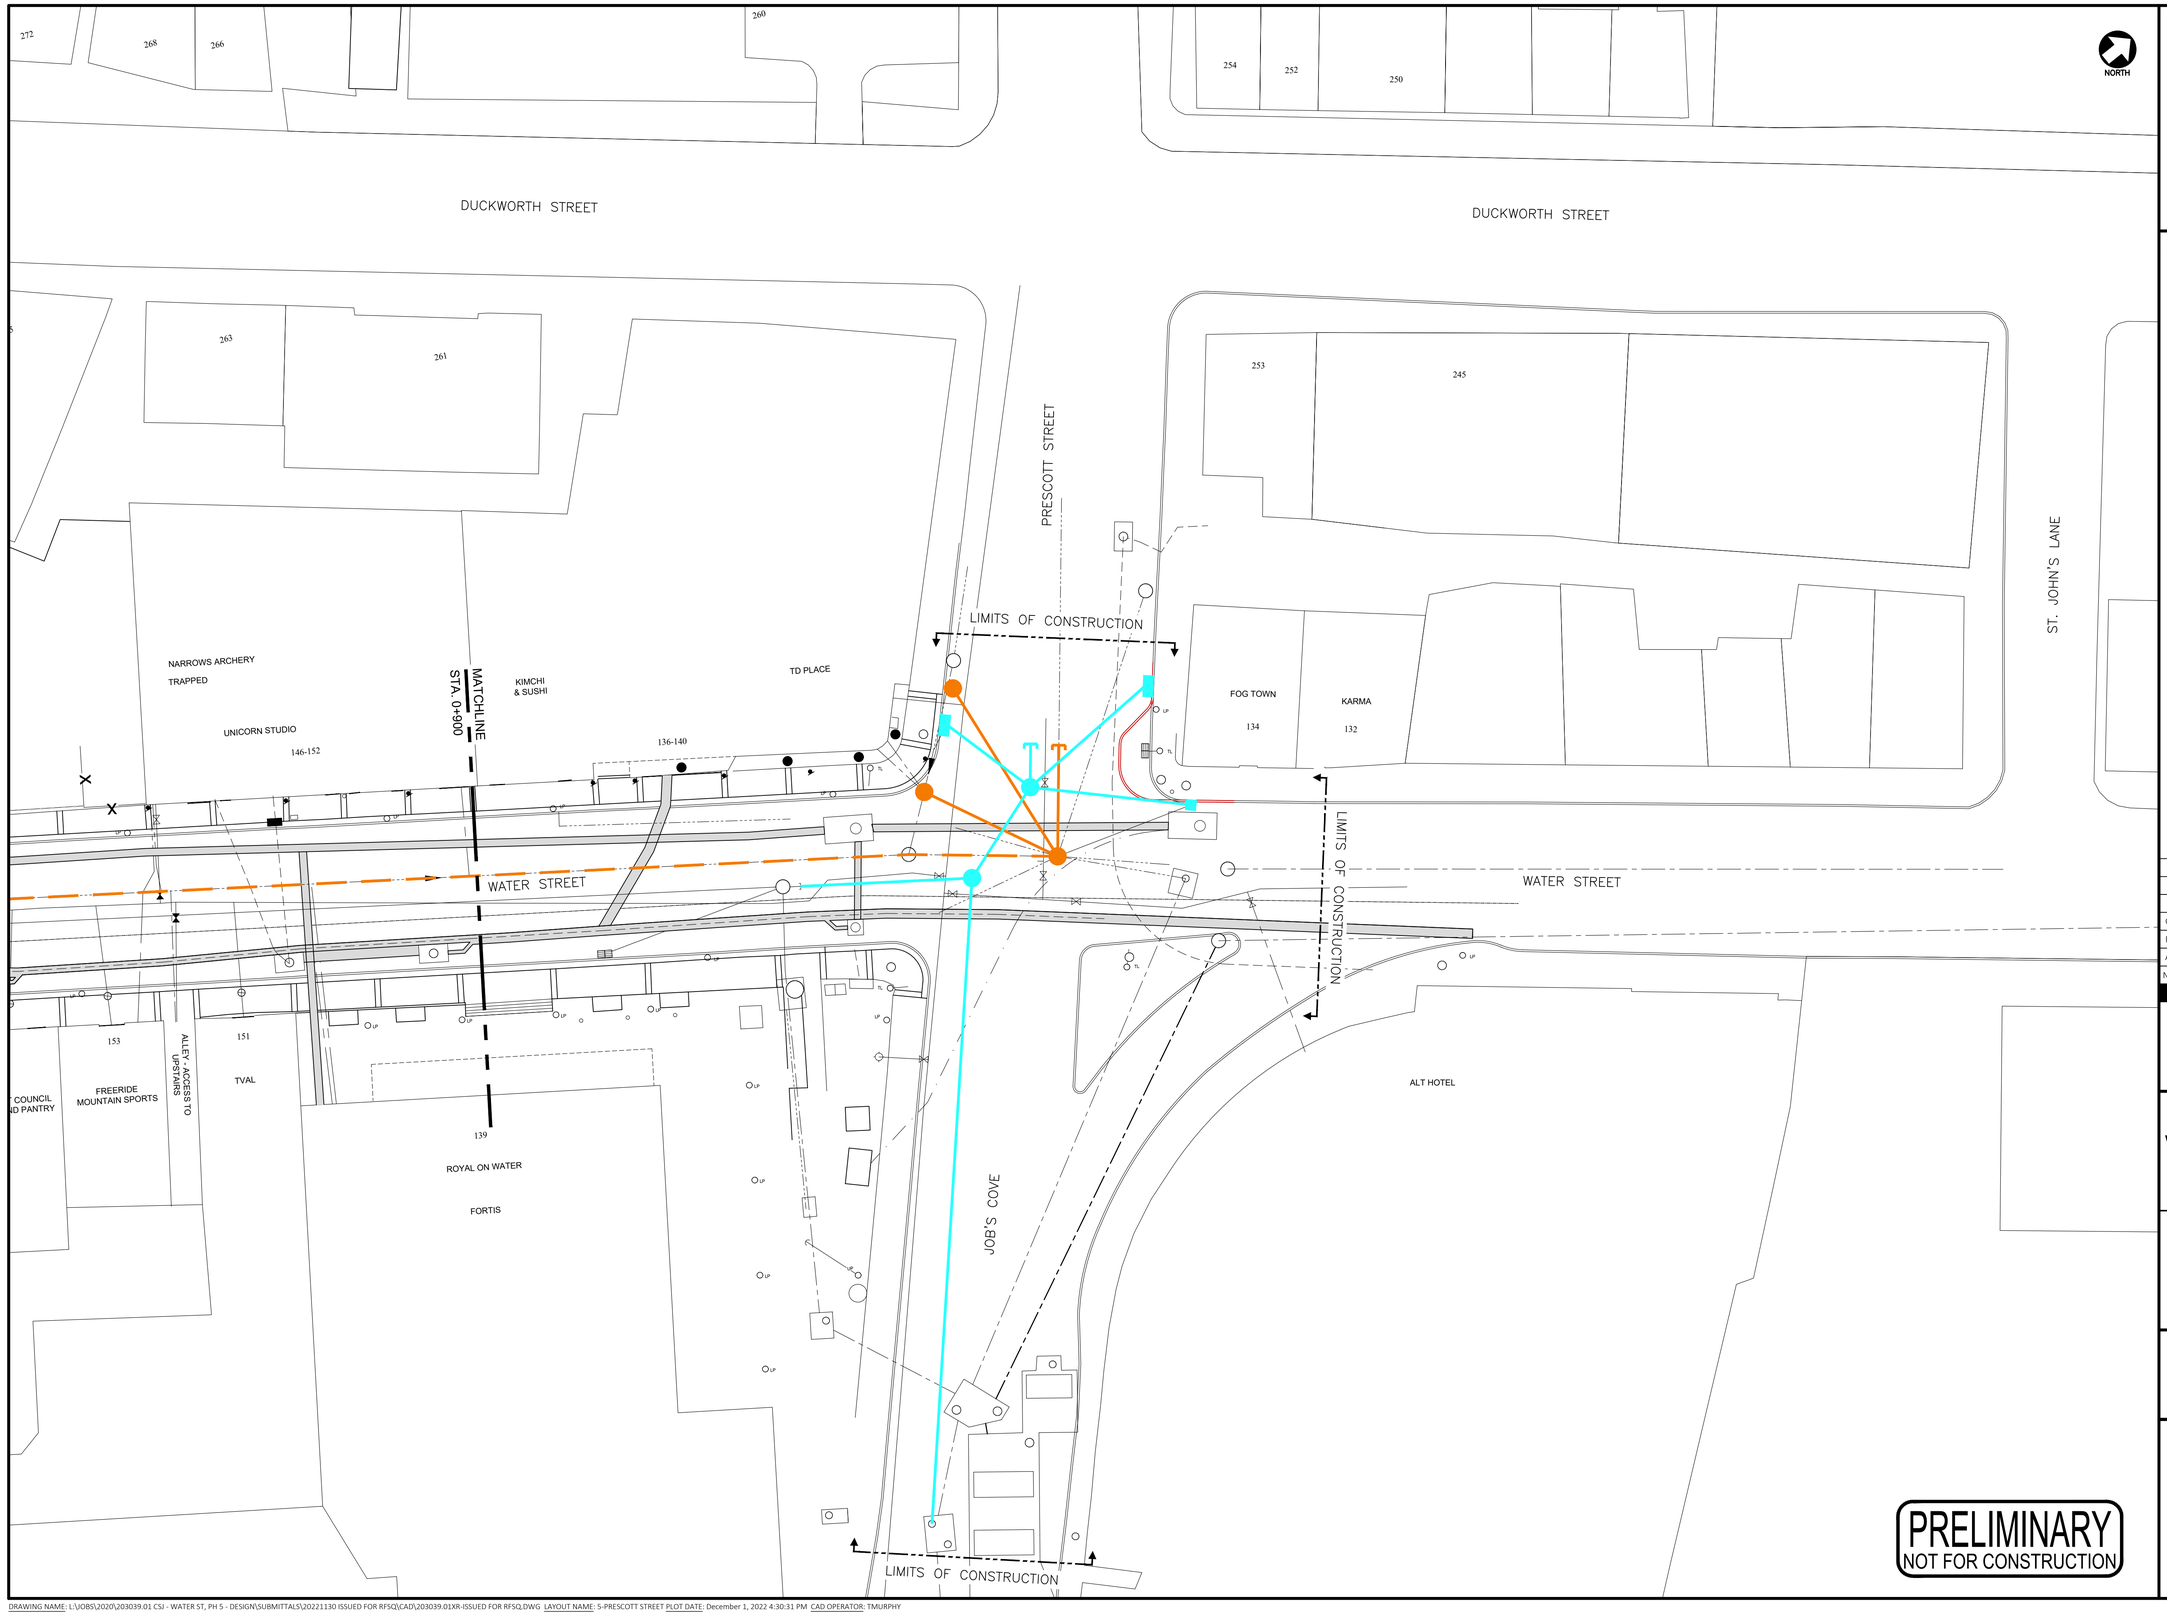

LEGEND:

- EXIST. WATER MAIN
- EXIST. SANITARY SEWER
- EXIST. STORM SEWER
- EXIST. COMBINED SEWER
- EXIST. BELL ALIANT CONDUIT
- EXIST. NL POWER CONDUIT
- EXIST. CITY U/G ELECTRICAL
- EXIST. CONCRETE DUCT BANK
- EXIST. MANHOLE
- EXIST. CATCH BASIN
- EXIST. FIRE HYDRANT
- EXIST. VALVE
- EXIST. CURB STOP
- EXIST. SANITARY TO BE LINED
- WATER MAIN
- NEW SANITARY SEWER
- NEW STORM SEWER
- NEW SANITARY MANHOLE
- NEW STORM MANHOLE
- NEW SINGLE CATCH BASIN
- NEW VALVE

No.	Description	Date	By
C	UPDATED FOR RFSQ	DEC 1/22	TCM
B	ISSUED FOR RFSQ	NOV 30/22	TCM
A	ISSUED FOR CLIENT REVIEW	NOV 29/22	TCM

Revision or Issue

ST. JOHN'S
DEPARTMENT OF PLANNING, ENGINEERING AND REGULATORY SERVICES

CITY OF ST. JOHN'S

WATER STREET INFRASTRUCTURE IMPROVEMENTS

PHASE V
CIVIL

PROPOSED MUNICIPAL INFRASTRUCTURE CONCEPT

WATER STREET: STA 0+900 - 0+980

CBCL

CBCL No 203039.01	Contract No --
Date NOV 30/22	Scale 1:250
Designed RHM	Drawn TCM
Checked RHM	Approved RHM
Sheet No 5 of 5	
Drawing No **CSK-09**	

PRELIMINARY
NOT FOR CONSTRUCTION