

BIKE ST. JOHN'S MASTER PLAN

Client:

ST. JOHN'S

trace
698 Main St., Suite 202
Moncton, NB E1C 1E4
t. 506.386.2946
f. 506.388.7938

Stantec
141 Kelsey Drive
St. John's, NL A1B 0L2
t. 709.576.1458
f. 709.576.2126

N

LEGEND

- TRAIL CENTRELINE
- TRAIL EDGE-OPTION 1
- TRAIL EDGE-OPTION 2
- APRON
- CLEARING AND GRUBBING
- RETAINING WALL
- HANDRAIL
- NEW BOARDWALK
- EXISTING TRAIL TO BE REMOVED
- LAND FOR ACQUISITION

PRELIMINARY
ISSUED FOR REVIEW ONLY

Drawing Name:

KELLY'S BROOK TRAIL
PROPOSED TRAIL ALIGNMENT

No.	Revision	Date

Scale:	Date:
1:300	MARCH 2019
Drawn by: NM	Checked by: JWS
Approved by:	Dept. Approval:

Stamp:

Drawing No.


TRAIL SECTION 01

289

APPROXIMATE WALL
HEIGHT = 1.5m

REMOVE EXISTING AND
INSTALL NEW FENCE
ALONG EDGE OF TRAIL
APRON

APPROXIMATE WALL
HEIGHT = 1.5m

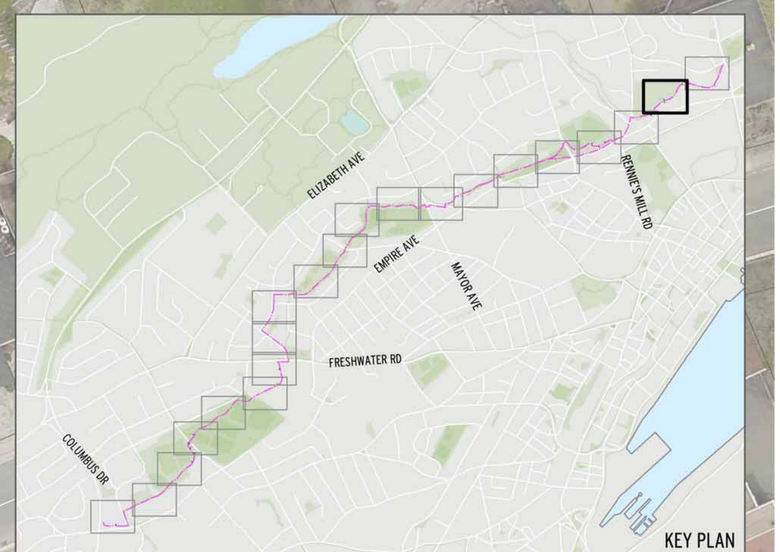

BIKE ST. JOHN'S MASTER PLAN

Client:

ST. JOHN'S

trace
698 Main St., Suite 202
Moncton, NB E1C 1E4
t. 506.386.2946
f. 506.388.7938

Stantec
141 Kelsey Drive
St. John's, NL A1B 0L2
t. 709.576.1458
f. 709.576.2126

N

LEGEND

- TRAIL CENTRELINE
- TRAIL EDGE-OPTION 1
- TRAIL EDGE-OPTION 2
- APRON
- CLEARING AND GRUBBING
- RETAINING WALL
- HANDRAIL
- NEW BOARDWALK
- EXISTING TRAIL TO BE REMOVED
- LAND FOR ACQUISITION

PRELIMINARY
ISSUED FOR REVIEW ONLY

Drawing Name:

KELLY'S BROOK TRAIL
PROPOSED TRAIL ALIGNMENT

No.	Revision	Date

Scale: 1:300	Date: MARCH 2019
Drawn by: NM	Checked by: JWS
Approved by:	Dept. Approval:

Stamp:

Drawing No.

TRAIL SECTION 02



BIKE ST. JOHN'S MASTER PLAN

Client:

ST. JOHN'S

trace
698 Main St., Suite 202
Moncton, NB E1C 1E4
t. 506.386.2946
f. 506.388.7938

Stantec
141 Kelsey Drive
St. John's, NL A1B 0L2
t. 709.576.1458
f. 709.576.2126

N

LEGEND

- TRAIL CENTRELINE
- TRAIL EDGE-OPTION 1
- TRAIL EDGE-OPTION 2
- APRON
- CLEARING AND GRUBBING
- RETAINING WALL
- HANDRAIL
- NEW BOARDWALK
- EXISTING TRAIL TO BE REMOVED
- LAND FOR ACQUISITION

PRELIMINARY
ISSUED FOR REVIEW ONLY

Drawing Name:

KELLY'S BROOK TRAIL
PROPOSED TRAIL ALIGNMENT


No.	Revision	Date

Scale: 1:300	Date: MARCH 2019
Drawn by: NM	Checked by: JWS
Approved by:	Dept. Approval:

Stamp:

Drawing No.

TRAIL SECTION 03

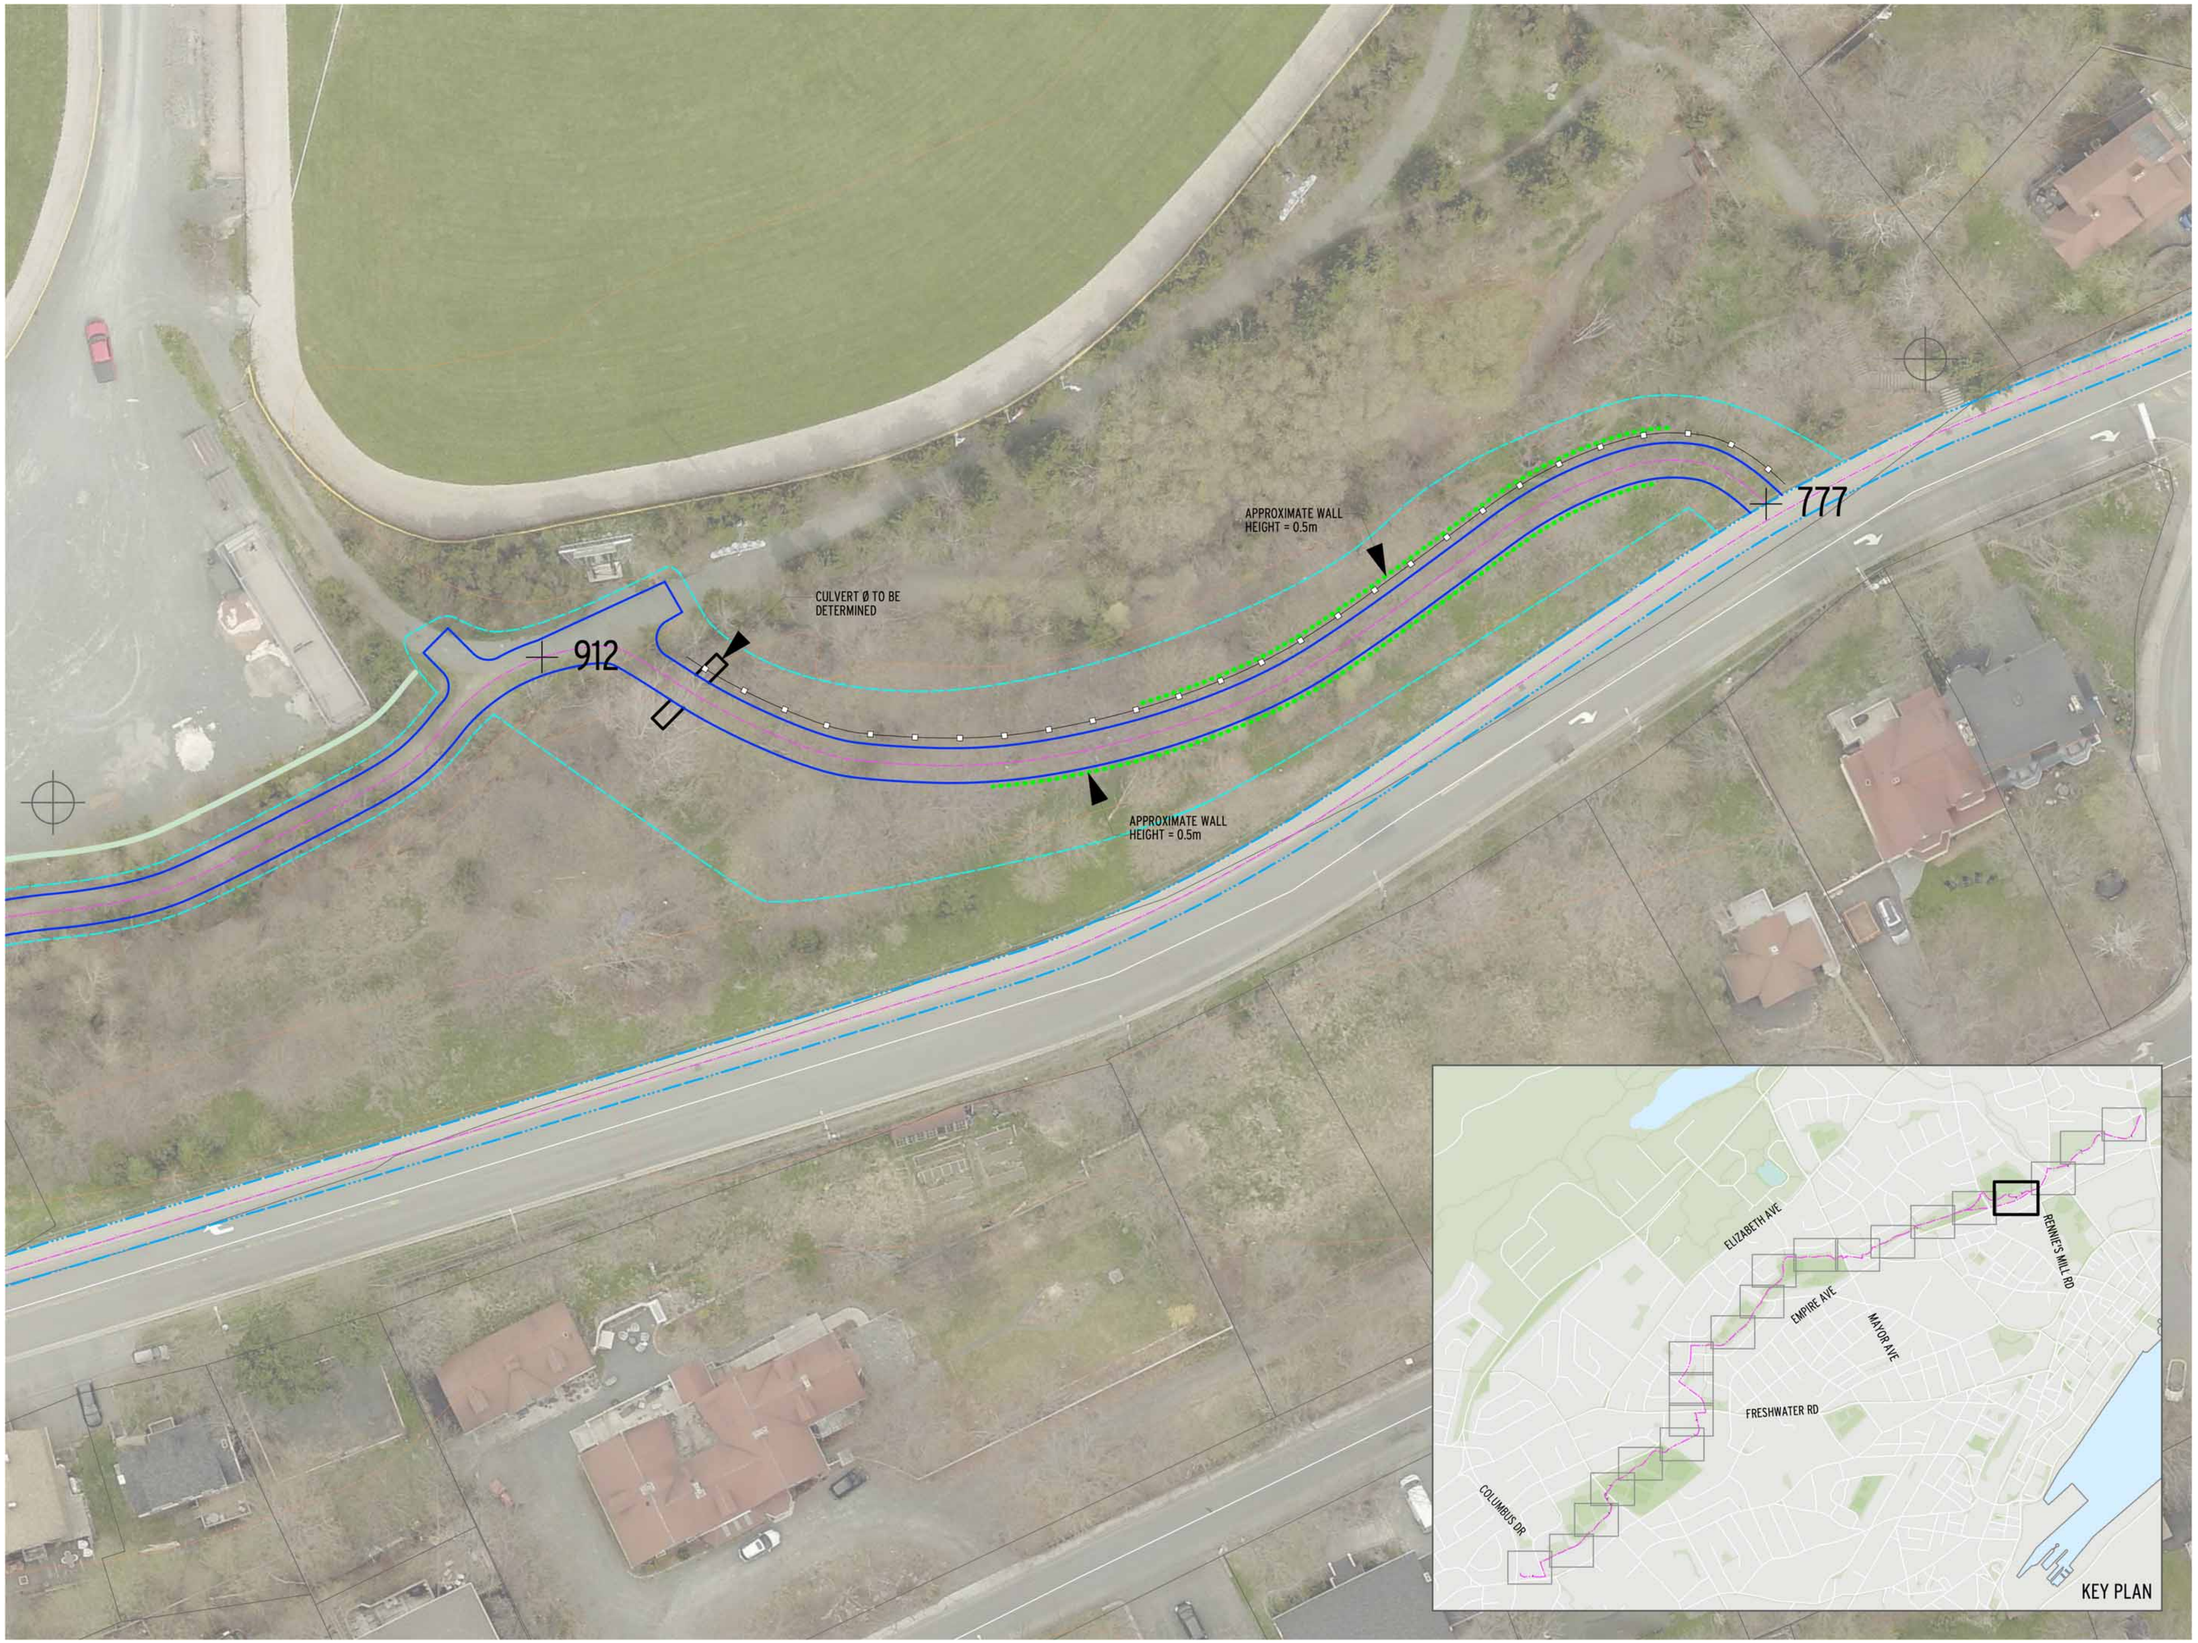

BIKE ST. JOHN'S MASTER PLAN

Client:

ST. JOHN'S

trace
698 Main St., Suite 202
Moncton, NB E1C 1E4
t. 506.386.2946
f. 506.388.7938

Stantec
141 Kelsey Drive
St. John's, NL A1B 0L2
t. 709.576.1458
f. 709.576.2126

N

LEGEND

- TRAIL CENTRELINE
- TRAIL EDGE-OPTION 1
- TRAIL EDGE-OPTION 2
- APRON
- CLEARING AND GRUBBING
- RETAINING WALL
- HANDRAIL
- NEW BOARDWALK
- EXISTING TRAIL TO BE REMOVED
- LAND FOR ACQUISITION

PRELIMINARY
ISSUED FOR REVIEW ONLY

Drawing Name:

KELLY'S BROOK TRAIL
PROPOSED TRAIL ALIGNMENT

No.	Revision	Date

Scale: 1:300	Date: MARCH 2019
Drawn by: NM	Checked by: JWS
Approved by:	Dept. Approval:

Stamp:

Drawing No.

TRAIL SECTION 04



BIKE ST. JOHN'S MASTER PLAN

Client:

ST. JOHN'S

trace
698 Main St., Suite 202
Moncton, NB E1C 1E4
t. 506.386.2946
f. 506.388.7938

Stantec
141 Kelsey Drive
St. John's, NL A1B 0L2
t. 709.576.1458
f. 709.576.2126

N

LEGEND

- TRAIL CENTRELINE
- TRAIL EDGE-OPTION 1
- TRAIL EDGE-OPTION 2
- APRON
- CLEARING AND GRUBBING
- RETAINING WALL
- HANDRAIL
- NEW BOARDWALK
- EXISTING TRAIL TO BE REMOVED
- LAND FOR ACQUISITION

PRELIMINARY
ISSUED FOR REVIEW ONLY

Drawing Name:

KELLY'S BROOK TRAIL
PROPOSED TRAIL ALIGNMENT

No.	Revision	Date

Scale: 1:300	Date: MARCH 2019
Drawn by: NM	Checked by: JWS
Approved by:	Dept. Approval:

Stamp:

Drawing No.

TRAIL SECTION 05



BIKE ST. JOHN'S MASTER PLAN

Client:

ST. JOHN'S

trace
698 Main St., Suite 202
Moncton, NB E1C 1E4
t. 506.386.2946
f. 506.388.7938

Stantec
141 Kelsey Drive
St. John's, NL A1B 0L2
t. 709.576.1458
f. 709.576.2126

N

LEGEND

- TRAIL CENTRELINE
- TRAIL EDGE-OPTION 1
- TRAIL EDGE-OPTION 2
- APRON
- CLEARING AND GRUBBING
- RETAINING WALL
- HANDRAIL
- NEW BOARDWALK
- EXISTING TRAIL TO BE REMOVED
- LAND FOR ACQUISITION

PRELIMINARY
ISSUED FOR REVIEW ONLY

Drawing Name:

KELLY'S BROOK TRAIL
PROPOSED TRAIL ALIGNMENT

No.	Revision	Date

Scale: 1:300	Date: MARCH 2019
Drawn by: NM	Checked by: JWS
Approved by:	Dept. Approval:

Stamp:

Drawing No.

TRAIL SECTION 06



BIKE ST. JOHN'S MASTER PLAN

Client:

ST. JOHN'S

trace
698 Main St., Suite 202
Moncton, NB E1C 1E4
t. 506.386.2946
f. 506.388.7938

Stantec
141 Kelsey Drive
St. John's, NL A1B 0L2
t. 709.576.1458
f. 709.576.2126

N

LEGEND

- TRAIL CENTRELINE
- TRAIL EDGE-OPTION 1
- TRAIL EDGE-OPTION 2
- APRON
- CLEARING AND GRUBBING
- RETAINING WALL
- HANDRAIL
- NEW BOARDWALK
- EXISTING TRAIL TO BE REMOVED
- LAND FOR ACQUISITION

PRELIMINARY
ISSUED FOR REVIEW ONLY

Drawing Name:

KELLY'S BROOK TRAIL
PROPOSED TRAIL ALIGNMENT


No.	Revision	Date

Scale: 1:300	Date: MARCH 2019
Drawn by: NM	Checked by: JWS
Approved by:	Dept. Approval:

Stamp:

Drawing No.

TRAIL SECTION **07**

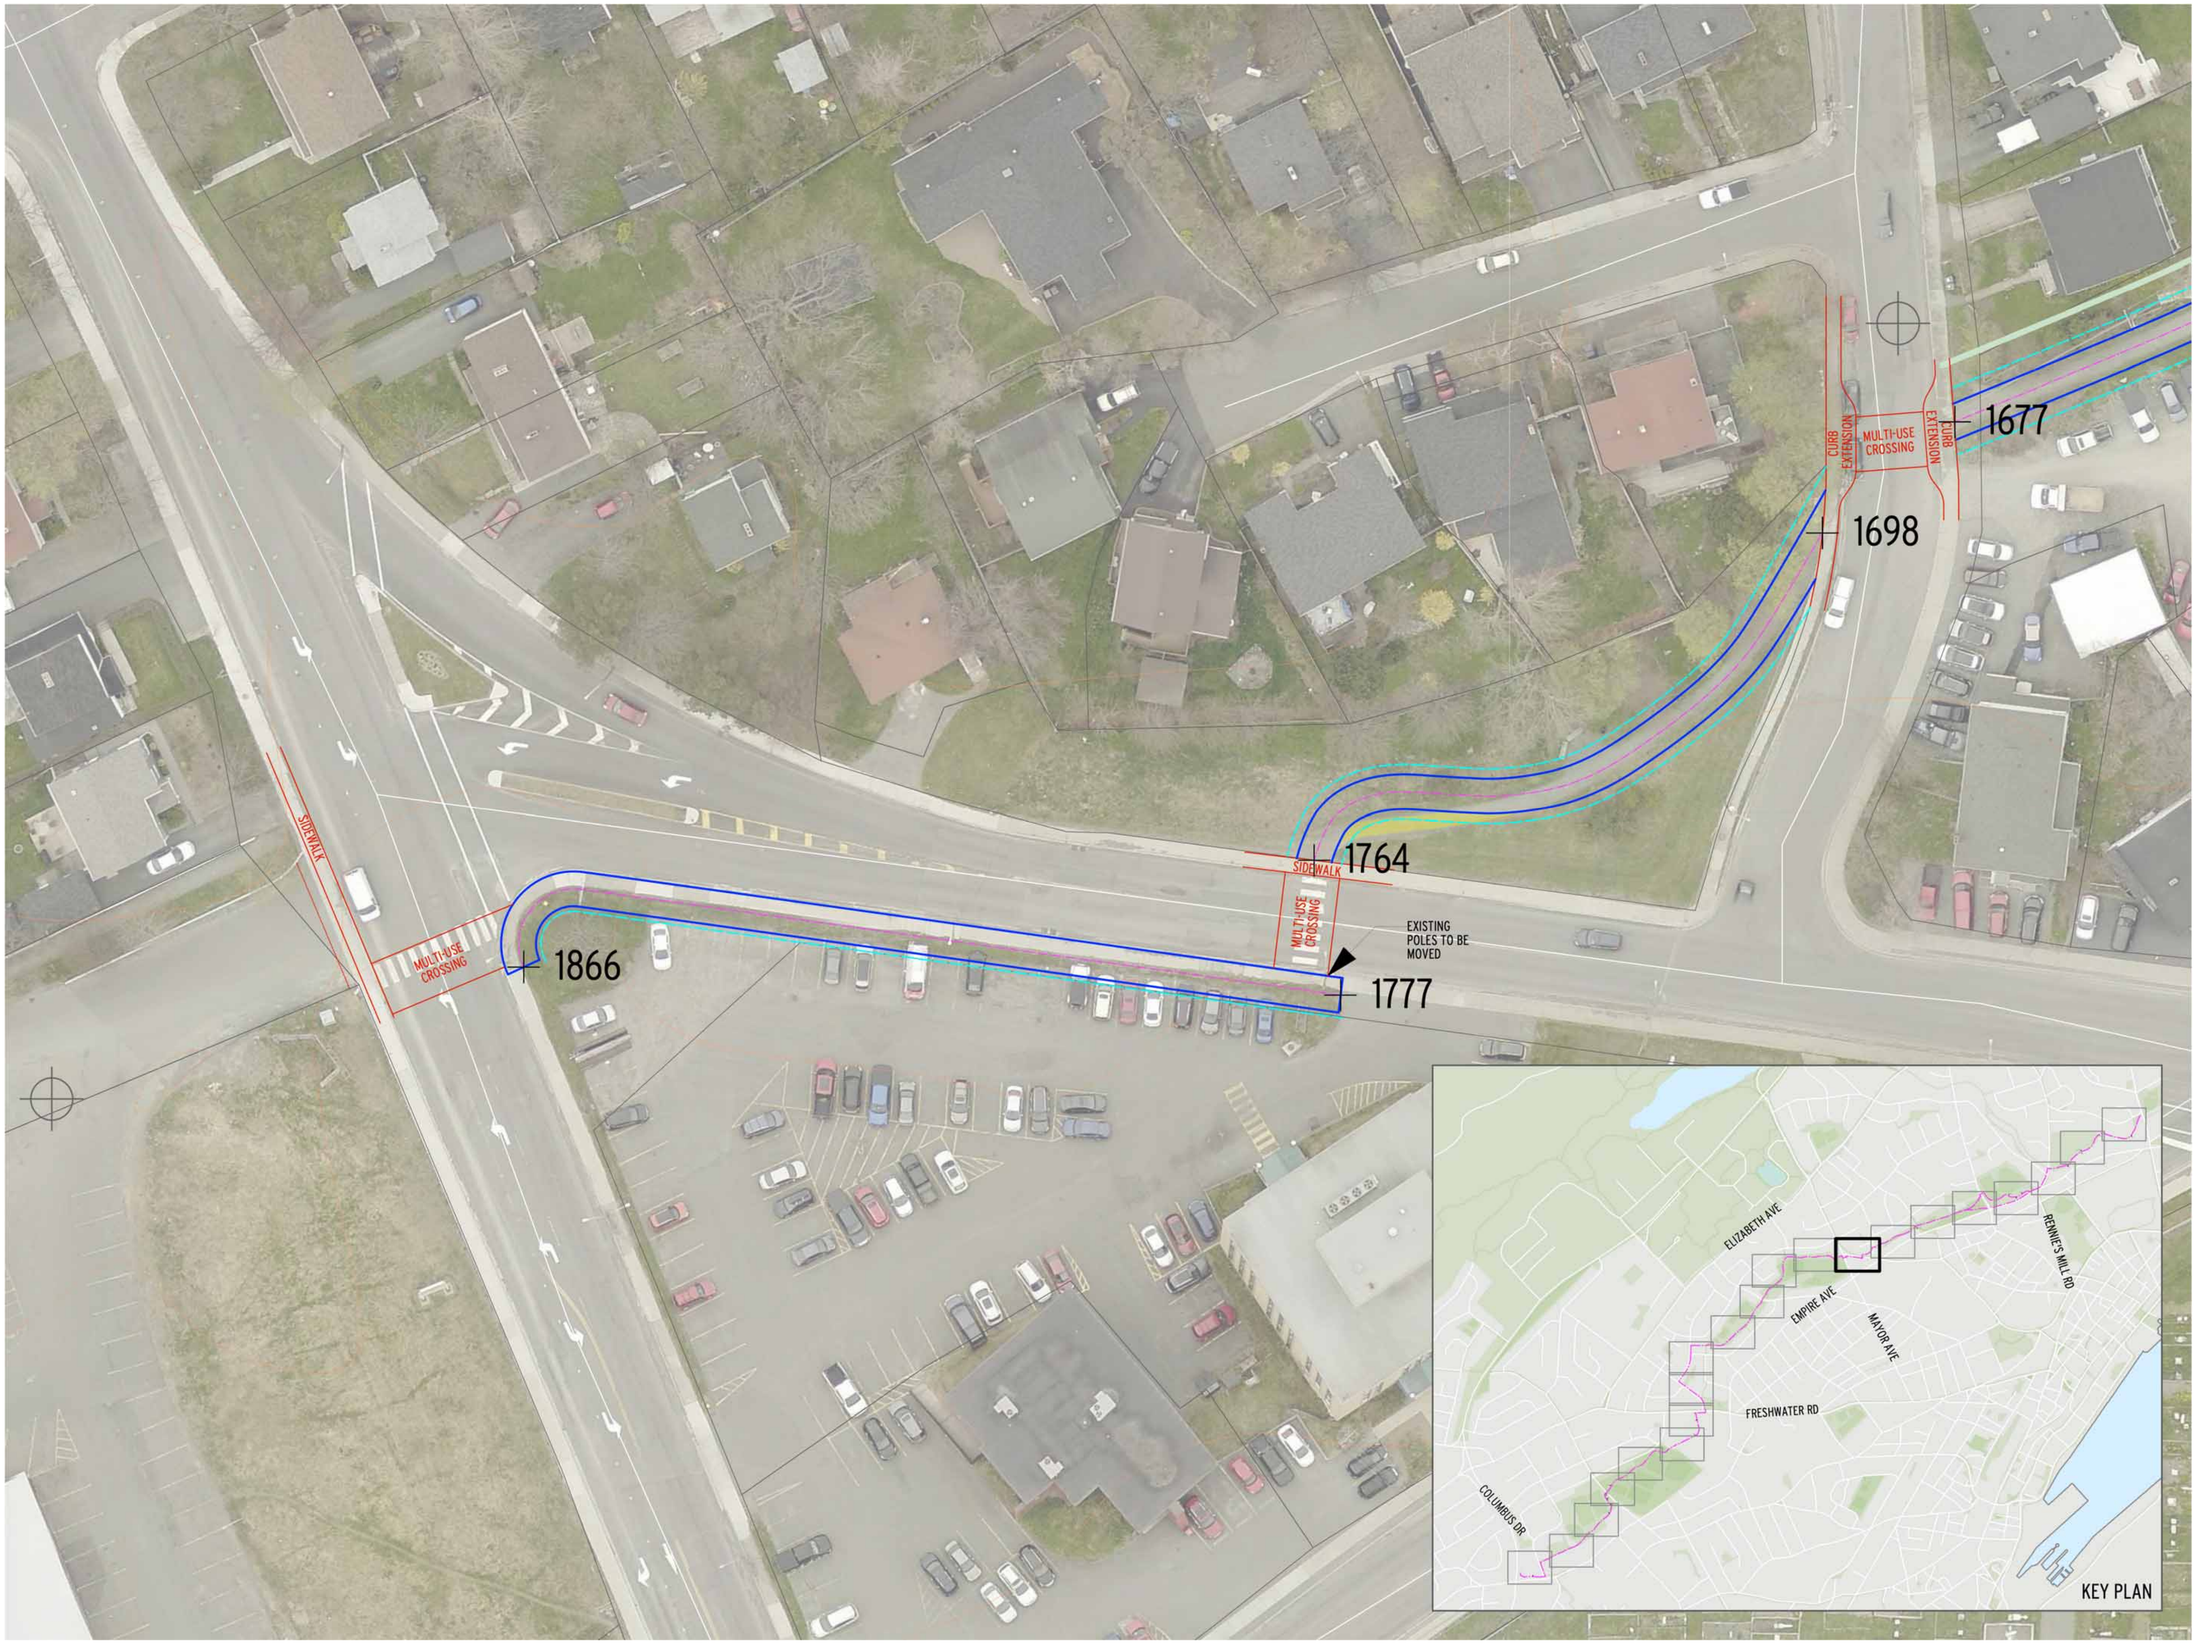

BIKE ST. JOHN'S MASTER PLAN

Client:

ST. JOHN'S

trace
698 Main St., Suite 202
Moncton, NB E1C 1E4
t. 506.386.2946
f. 506.388.7938

Stantec
141 Kelsey Drive
St. John's, NL A1B 0L2
t. 709.576.1458
f. 709.576.2126

N

LEGEND

- TRAIL CENTRELINE
- TRAIL EDGE-OPTION 1
- TRAIL EDGE-OPTION 2
- APRON
- CLEARING AND GRUBBING
- RETAINING WALL
- HANDRAIL
- NEW BOARDWALK
- EXISTING TRAIL TO BE REMOVED
- LAND FOR ACQUISITION

PRELIMINARY
ISSUED FOR REVIEW ONLY

Drawing Name:

KELLY'S BROOK TRAIL
PROPOSED TRAIL ALIGNMENT


No.	Revision	Date

Scale: 1:300	Date: MARCH 2019
Drawn by: NM	Checked by: JWS
Approved by:	Dept. Approval:

Stamp:

Drawing No.

TRAIL SECTION **08**

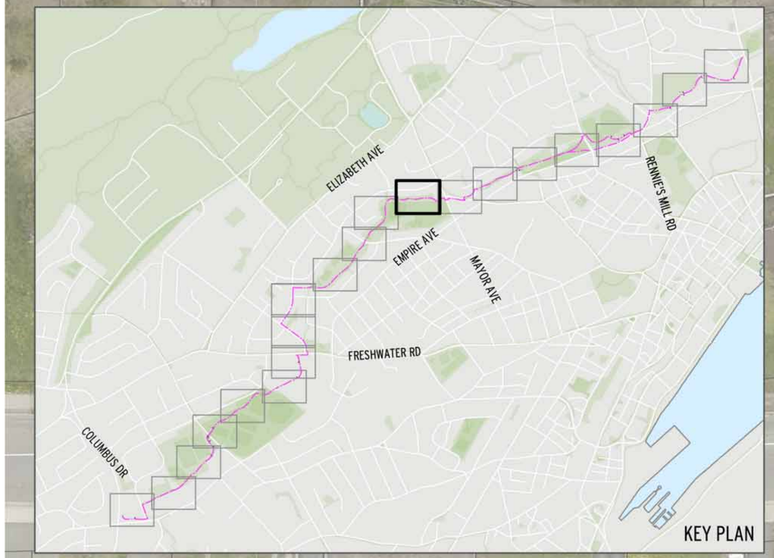

1938

BIKE ST. JOHN'S MASTER PLAN

Client:

ST. JOHN'S

trace
698 Main St., Suite 202
Moncton, NB E1C 1E4
t. 506.386.2946
f. 506.388.7938

Stantec
141 Kelsey Drive
St. John's, NL A1B 0L2
t. 709.576.1458
f. 709.576.2126

N

LEGEND

- TRAIL CENTRELINE
- TRAIL EDGE-OPTION 1
- TRAIL EDGE-OPTION 2
- APRON
- CLEARING AND GRUBBING
- RETAINING WALL
- HANDRAIL
- NEW BOARDWALK
- EXISTING TRAIL TO BE REMOVED
- LAND FOR ACQUISITION

PRELIMINARY
ISSUED FOR REVIEW ONLY

Drawing Name:

KELLY'S BROOK TRAIL
PROPOSED TRAIL ALIGNMENT


No.	Revision	Date

Scale: 1:300	Date: MARCH 2019
Drawn by: NM	Checked by: JWS
Approved by:	Dept. Approval:

Stamp:

Drawing No.

TRAIL SECTION 09

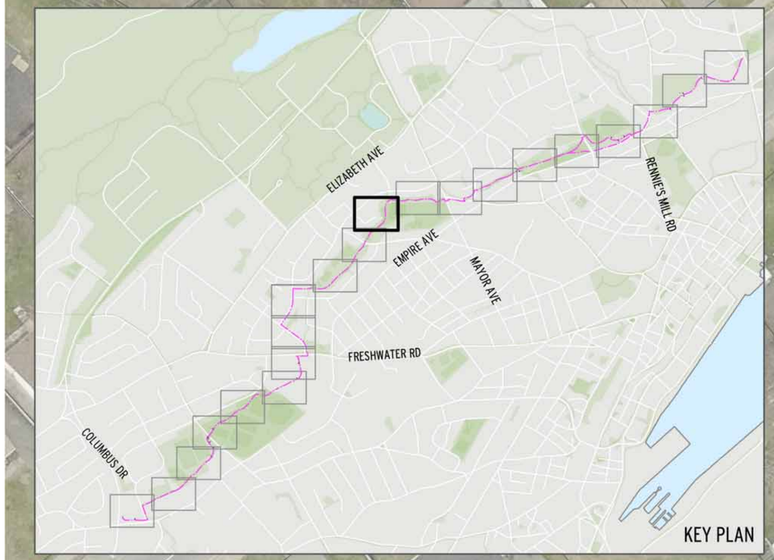

BIKE ST. JOHN'S MASTER PLAN

Client:

ST. JOHN'S

trace
698 Main St., Suite 202
Moncton, NB E1C 1E4
t. 506.386.2946
f. 506.388.7938

Stantec
141 Kelsey Drive
St. John's, NL A1B 0L2
t. 709.576.1458
f. 709.576.2126

N

LEGEND

- TRAIL CENTRELINE
- TRAIL EDGE-OPTION 1
- TRAIL EDGE-OPTION 2
- APRON
- CLEARING AND GRUBBING
- RETAINING WALL
- HANDRAIL
- NEW BOARDWALK
- EXISTING TRAIL TO BE REMOVED
- LAND FOR ACQUISITION

PRELIMINARY
ISSUED FOR REVIEW ONLY

Drawing Name:

KELLY'S BROOK TRAIL
PROPOSED TRAIL ALIGNMENT


No.	Revision	Date

Scale:	Date:
1:300	MARCH 2019
Drawn by: NM	Checked by: JWS
Approved by:	Dept. Approval:

Stamp:

Drawing No.

TRAIL SECTION 10

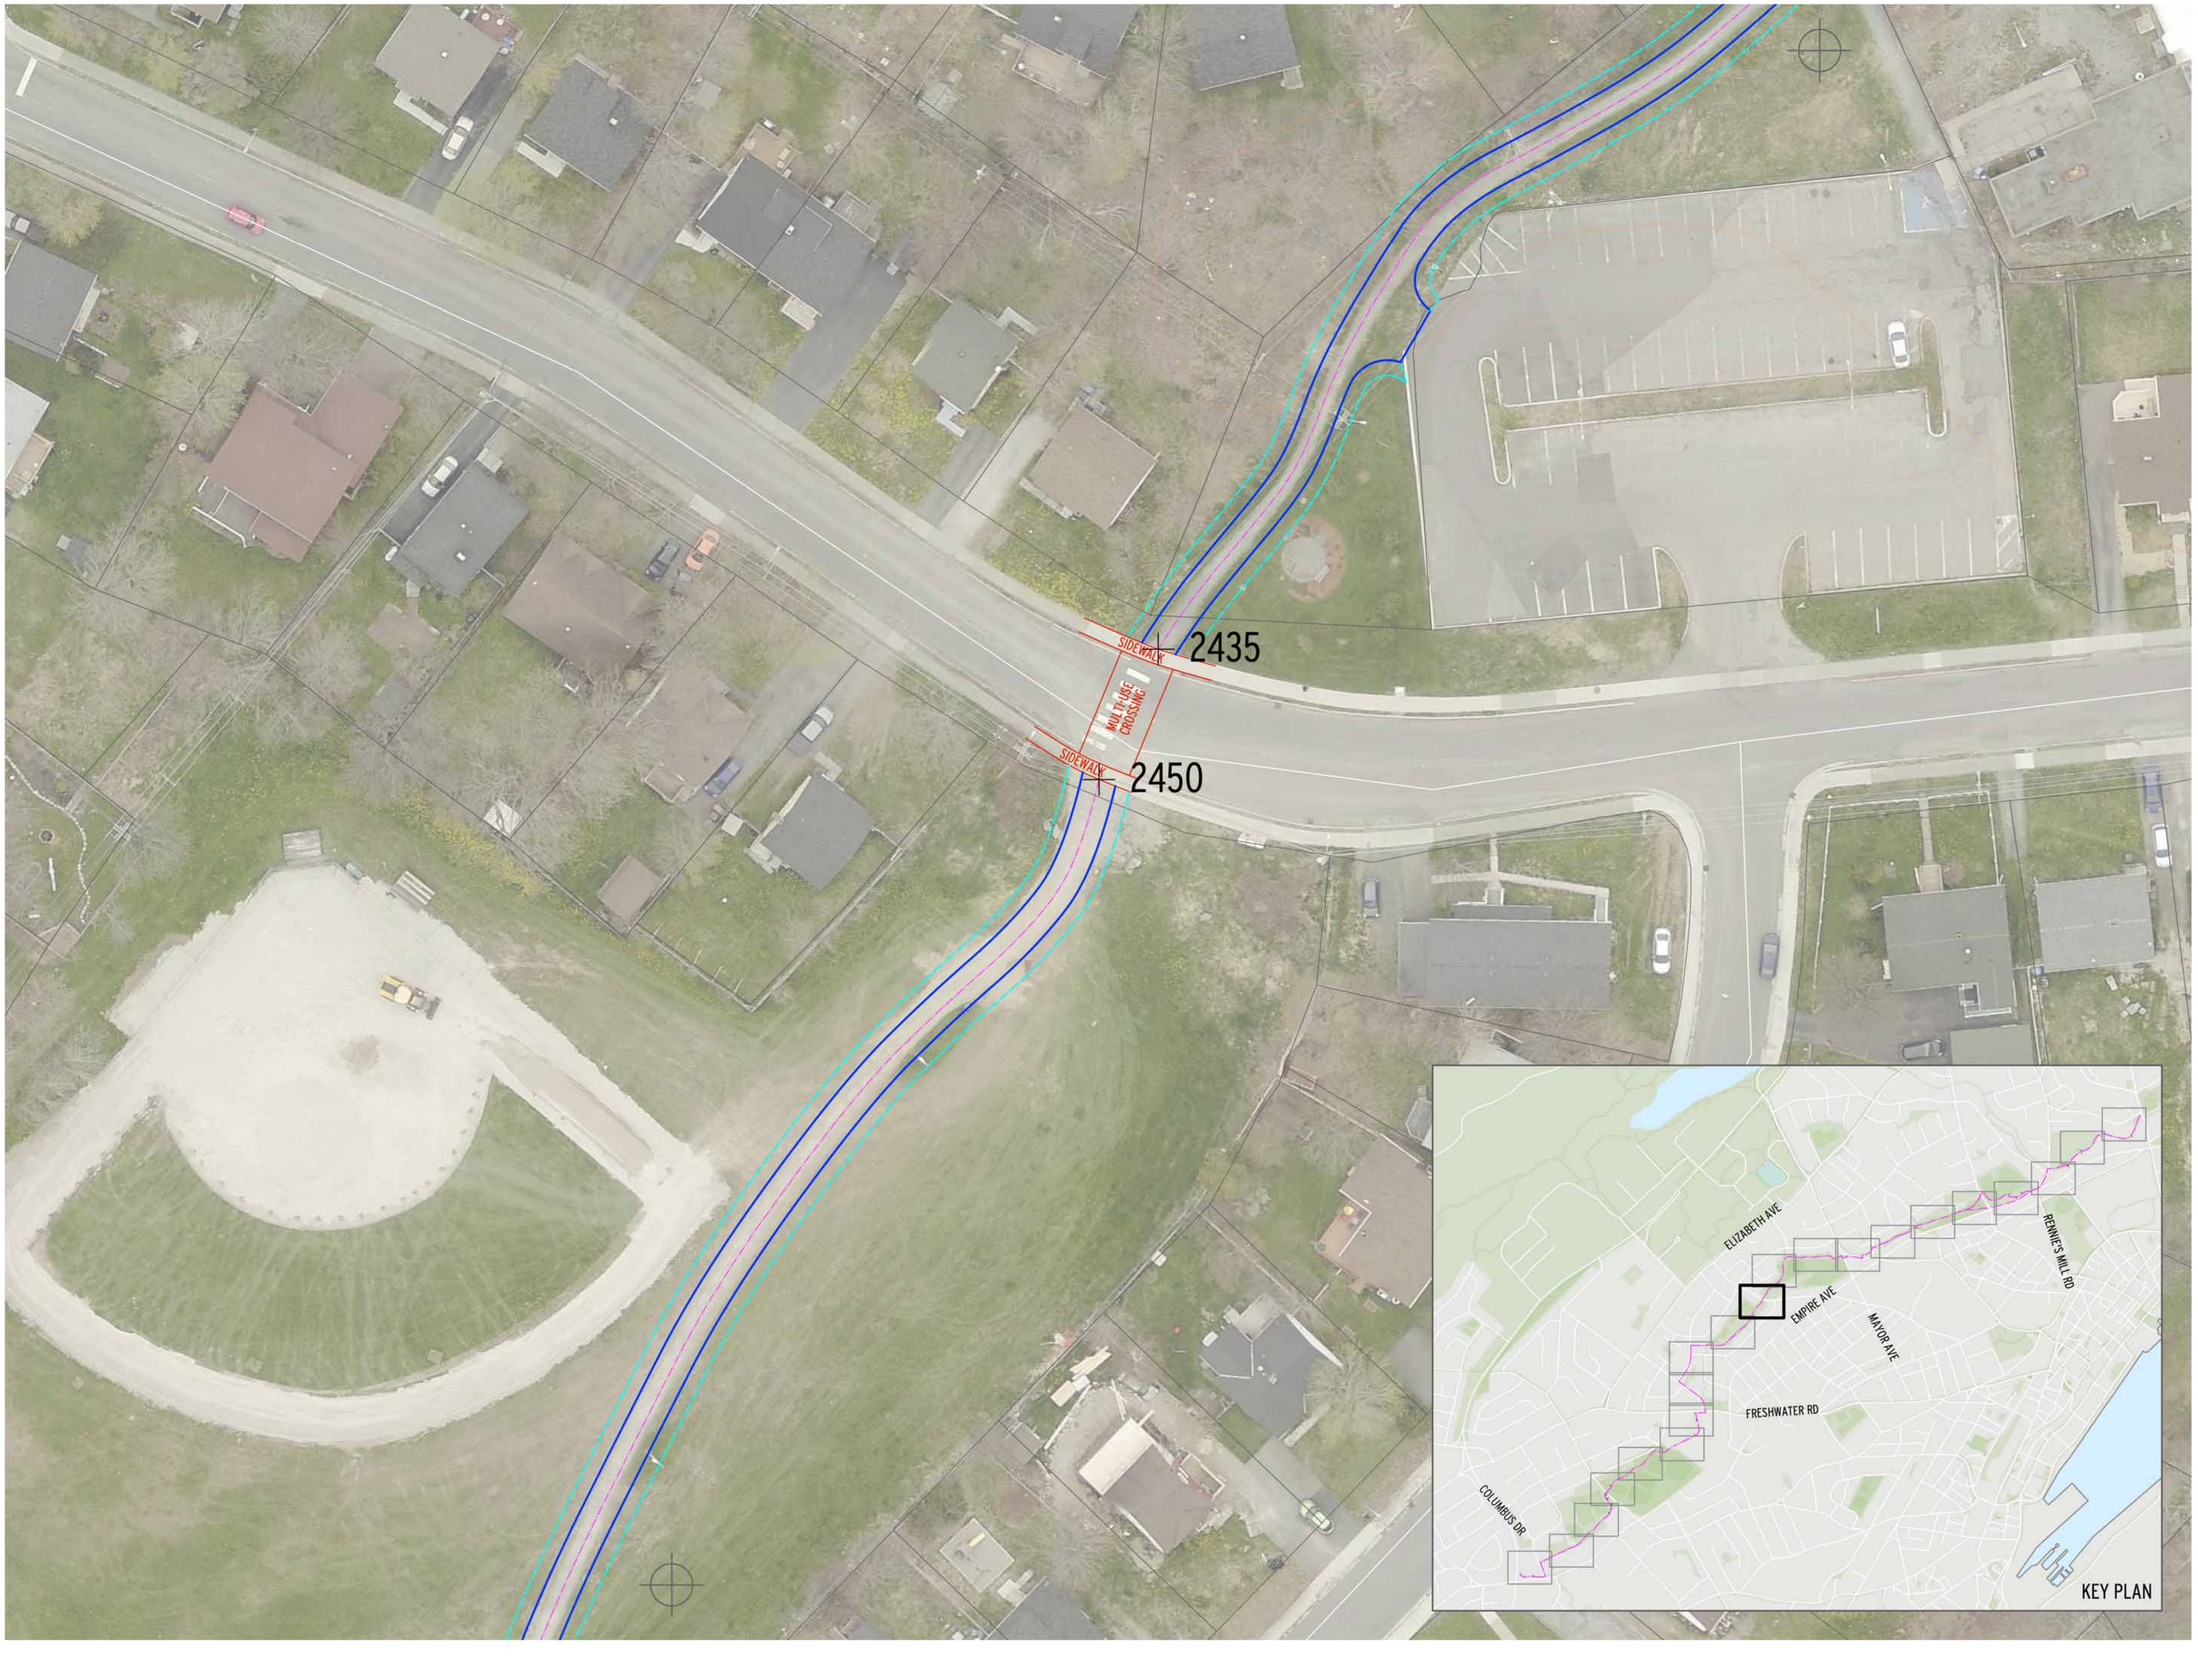

BIKE ST. JOHN'S MASTER PLAN

Client:

ST. JOHN'S

trace
698 Main St., Suite 202
Moncton, NB E1C 1E4
t. 506.386.2946
f. 506.388.7938

Stantec
141 Kelsey Drive
St. John's, NL A1B 0L2
t. 709.576.1458
f. 709.576.2126

N

LEGEND

- TRAIL CENTRELINE
- TRAIL EDGE-OPTION 1
- TRAIL EDGE-OPTION 2
- APRON
- CLEARING AND GRUBBING
- RETAINING WALL
- HANDRAIL
- NEW BOARDWALK
- EXISTING TRAIL TO BE REMOVED
- LAND FOR ACQUISITION

PRELIMINARY
ISSUED FOR REVIEW ONLY

Drawing Name:

KELLY'S BROOK TRAIL
PROPOSED TRAIL ALIGNMENT


No.	Revision	Date

Scale: 1:300	Date: MARCH 2019
Drawn by: NM	Checked by: JWS
Approved by:	Dept. Approval:

Stamp:

Drawing No.

TRAIL SECTION 11

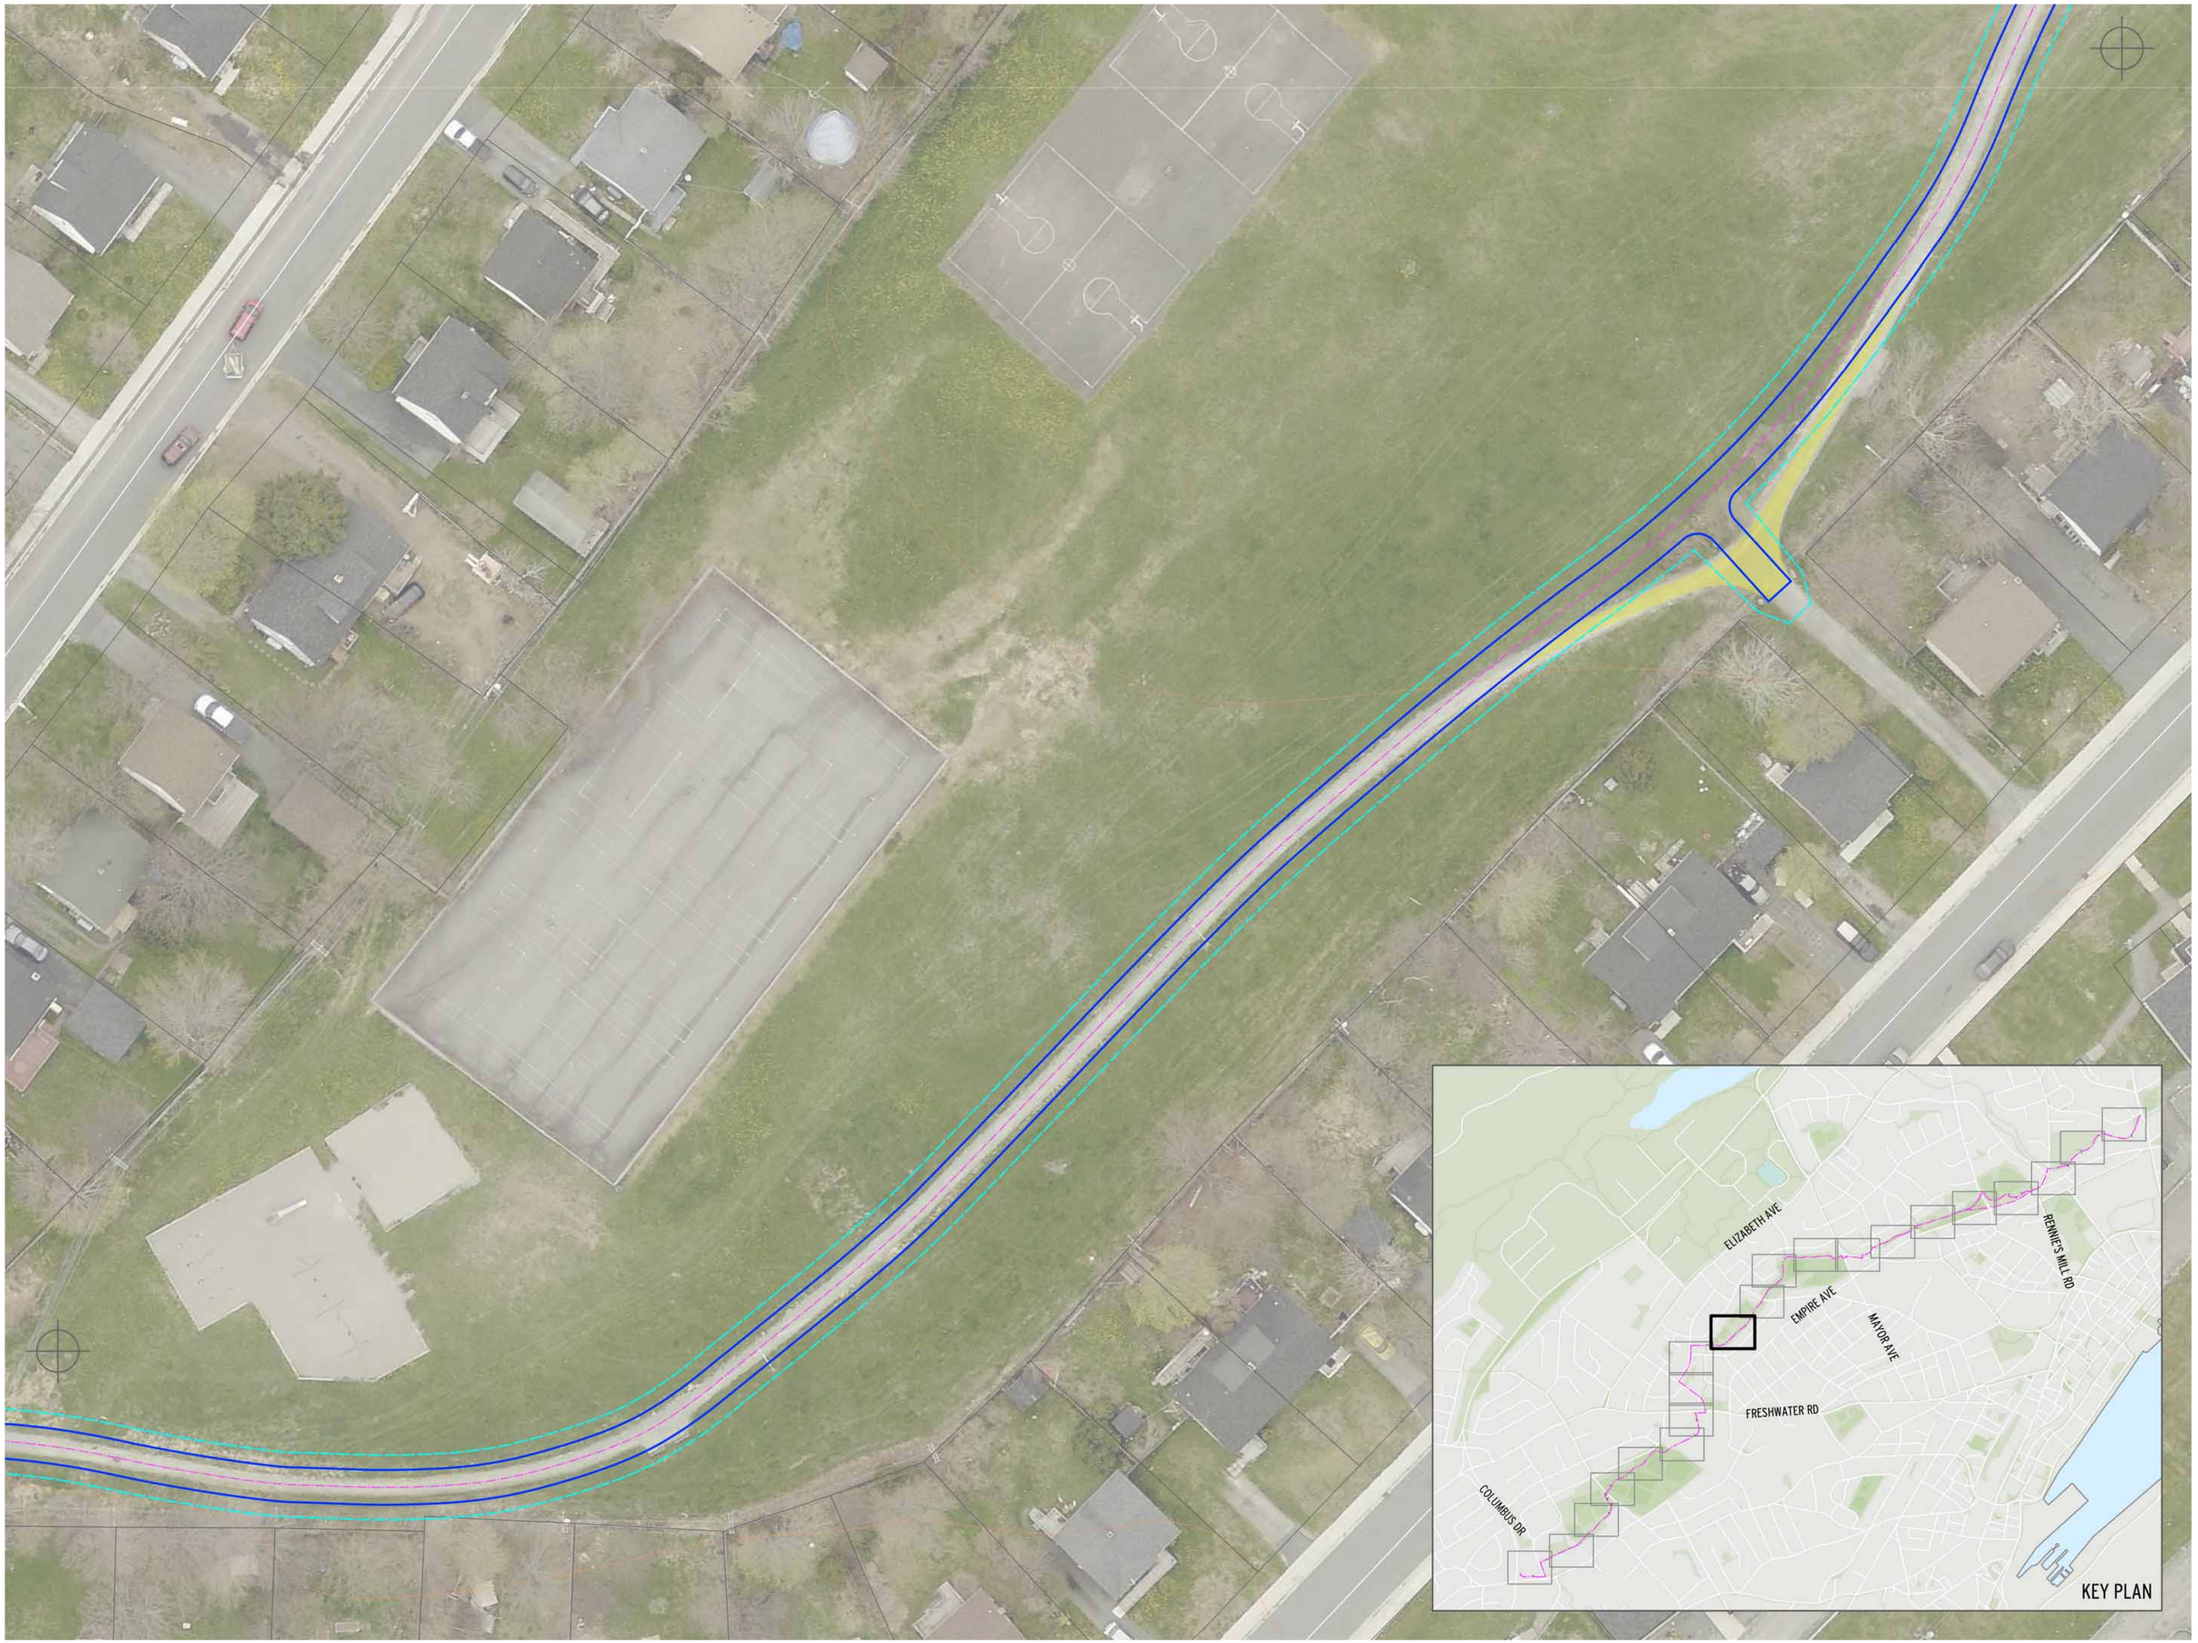

BIKE ST. JOHN'S MASTER PLAN

Client:

ST. JOHN'S

trace
698 Main St., Suite 202
Moncton, NB E1C 1E4
t. 506.386.2946
f. 506.388.7938

Stantec
141 Kelsey Drive
St. John's, NL A1B 0L2
t. 709.576.1458
f. 709.576.2126

N

LEGEND

- TRAIL CENTRELINE
- TRAIL EDGE-OPTION 1
- TRAIL EDGE-OPTION 2
- APRON
- CLEARING AND GRUBBING
- RETAINING WALL
- HANDRAIL
- NEW BOARDWALK
- EXISTING TRAIL TO BE REMOVED
- LAND FOR ACQUISITION

PRELIMINARY
ISSUED FOR REVIEW ONLY

Drawing Name:

KELLY'S BROOK TRAIL
PROPOSED TRAIL ALIGNMENT

No.	Revision	Date

Scale: 1:300	Date: MARCH 2019
Drawn by: NM	Checked by: JWS
Approved by:	Dept. Approval:

Stamp:

Drawing No.

TRAIL SECTION 12



BIKE ST. JOHN'S MASTER PLAN

Client:

ST. JOHN'S

trace
698 Main St., Suite 202
Moncton, NB E1C 1E4
t. 506.386.2946
f. 506.388.7938

Stantec
141 Kelsey Drive
St. John's, NL A1B 0L2
t. 709.576.1458
f. 709.576.2126

N

LEGEND

- TRAIL CENTRELINE
- TRAIL EDGE-OPTION 1
- TRAIL EDGE-OPTION 2
- APRON
- CLEARING AND GRUBBING
- RETAINING WALL
- HANDRAIL
- NEW BOARDWALK
- EXISTING TRAIL TO BE REMOVED
- LAND FOR ACQUISITION

PRELIMINARY
ISSUED FOR REVIEW ONLY

Drawing Name:

KELLY'S BROOK TRAIL
PROPOSED TRAIL ALIGNMENT

No.	Revision	Date

Scale: 1:300	Date: MARCH 2019
Drawn by: NM	Checked by: JWS
Approved by:	Dept. Approval:

Stamp:

Drawing No.

TRAIL SECTION 13



BIKE ST. JOHN'S MASTER PLAN

Client:

ST. JOHN'S

trace
698 Main St., Suite 202
Moncton, NB E1C 1E4
t. 506.386.2946
f. 506.388.7938

Stantec
141 Kelsey Drive
St. John's, NL A1B 0L2
t. 709.576.1458
f. 709.576.2126

N

LEGEND

- TRAIL CENTRELINE
- TRAIL EDGE-OPTION 1
- TRAIL EDGE-OPTION 2
- APRON
- CLEARING AND GRUBBING
- RETAINING WALL
- HANDRAIL
- NEW BOARDWALK
- EXISTING TRAIL TO BE REMOVED
- LAND FOR ACQUISITION

PRELIMINARY
ISSUED FOR REVIEW ONLY

Drawing Name:

KELLY'S BROOK TRAIL
PROPOSED TRAIL ALIGNMENT


No.	Revision	Date

Scale: 1:300	Date: MARCH 2019
Drawn by: NM	Checked by: JWS
Approved by:	Dept. Approval:

Stamp:

Drawing No.

TRAIL SECTION 14

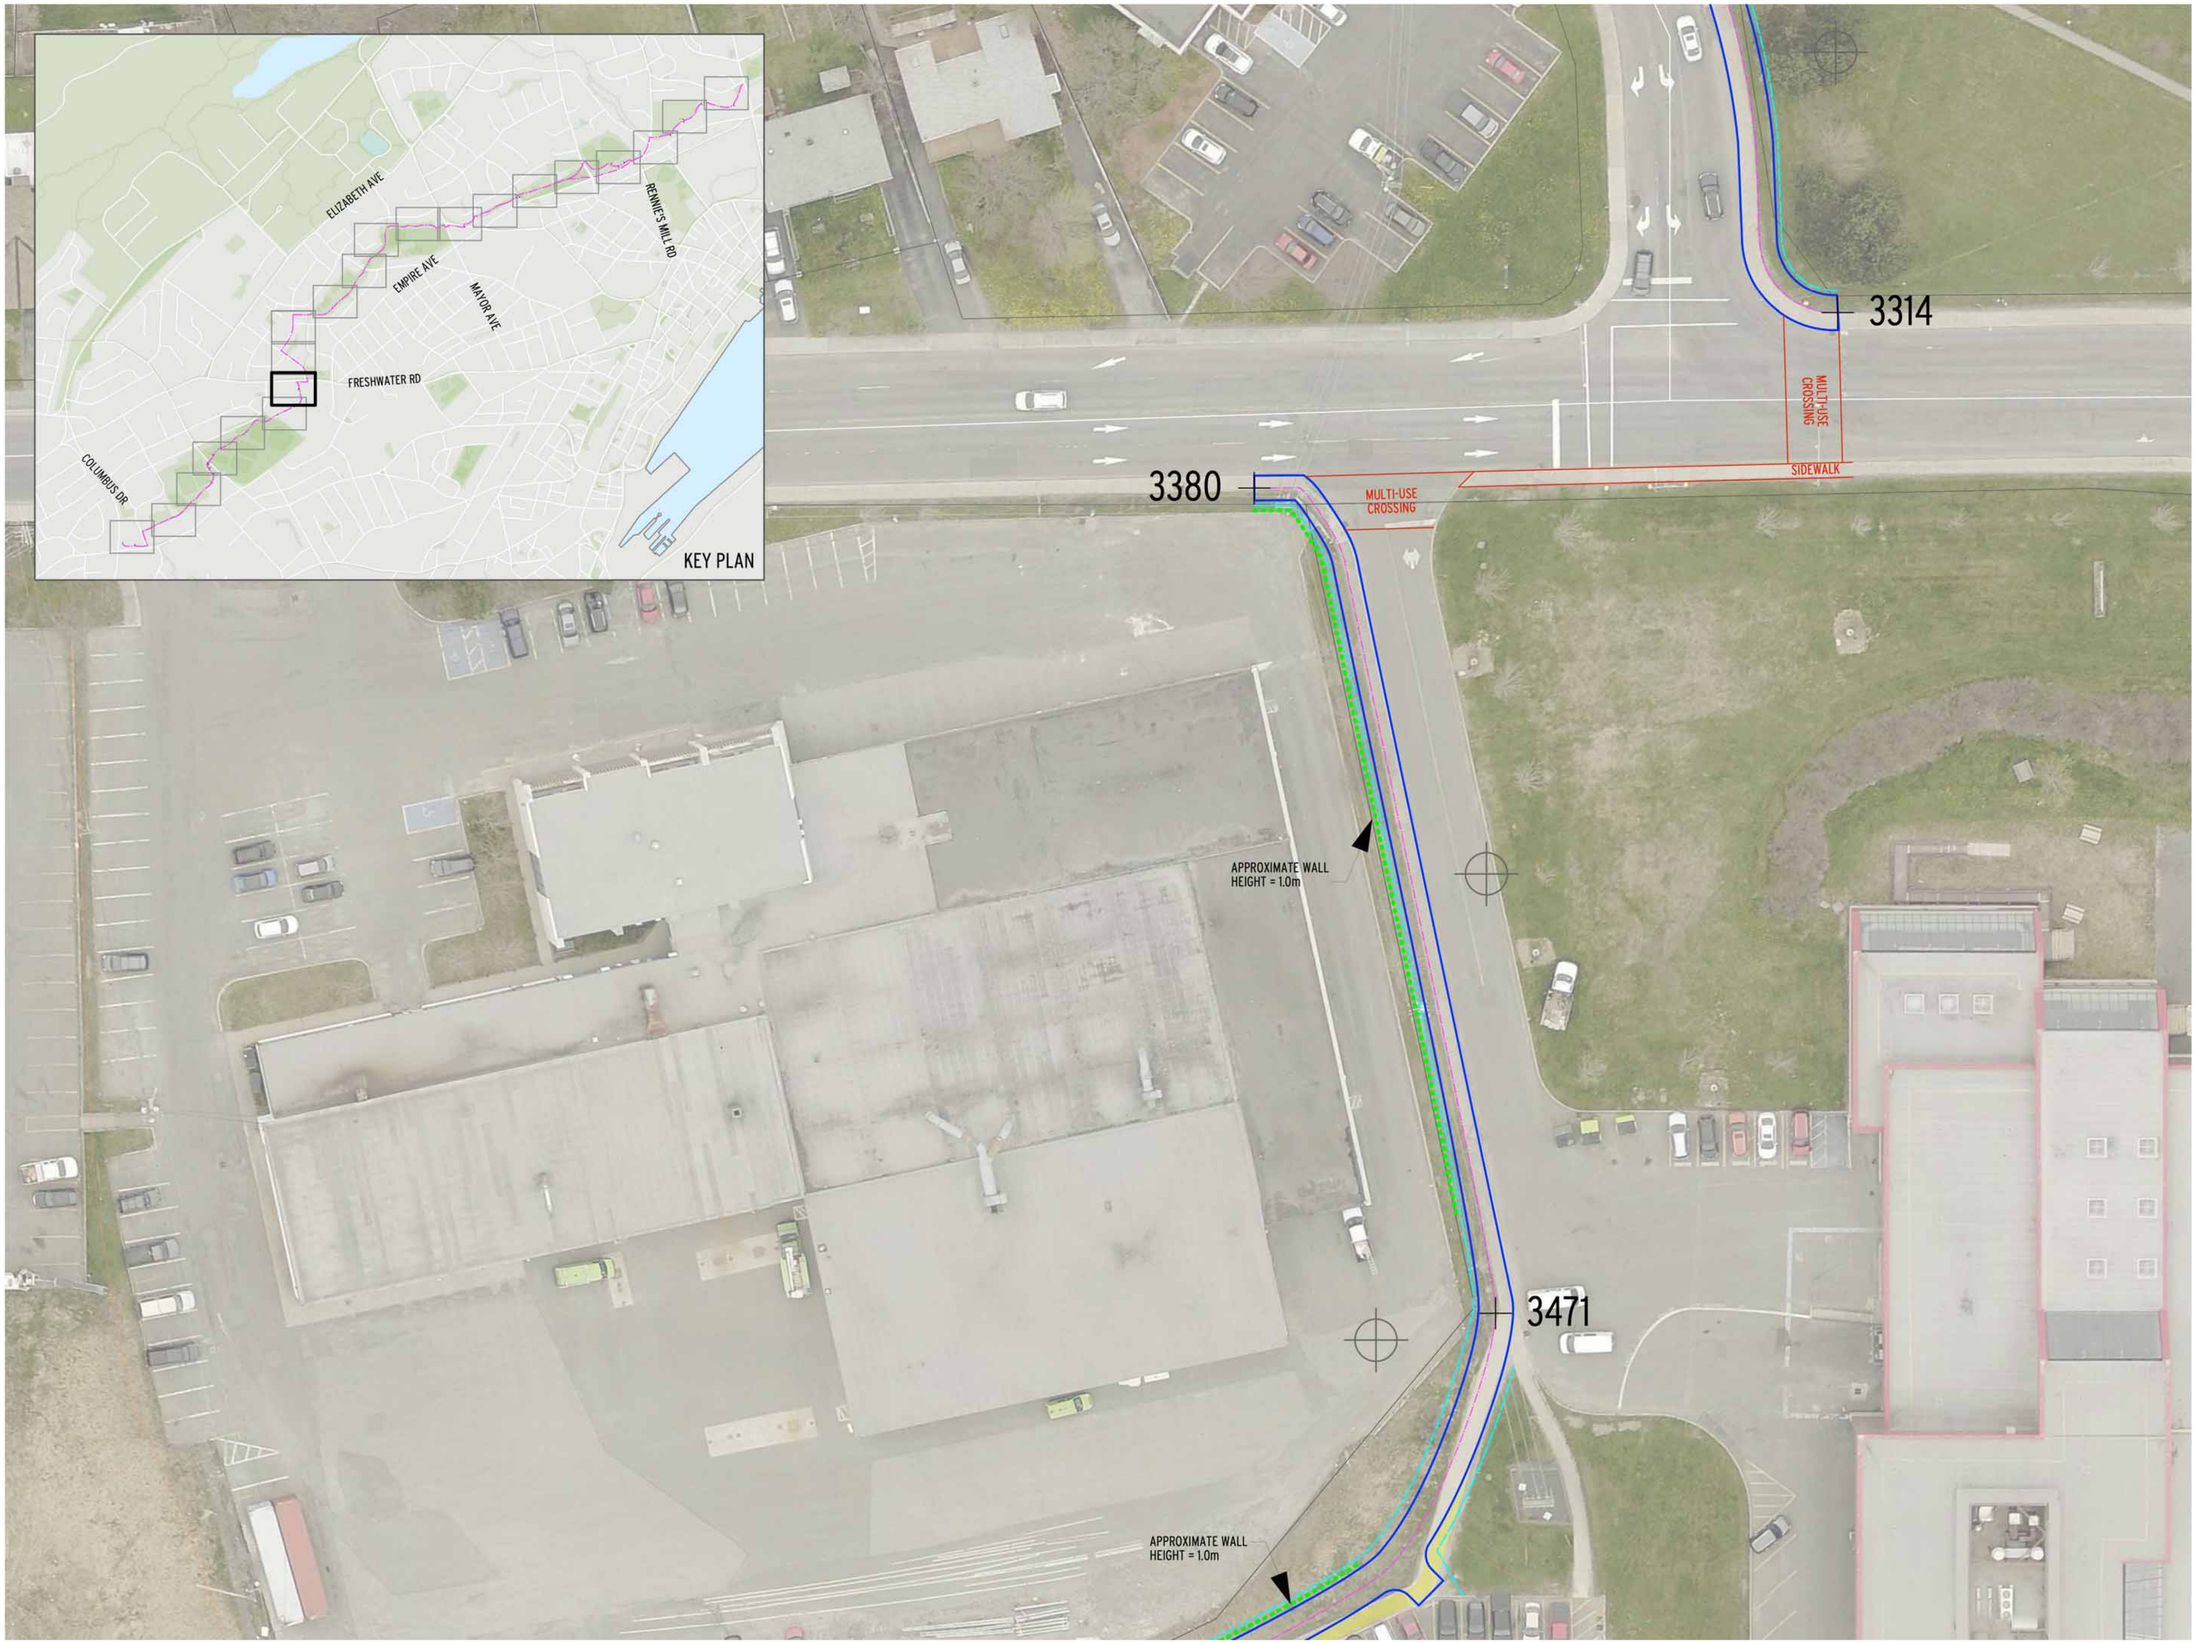

BIKE ST. JOHN'S MASTER PLAN

Client:

ST. JOHN'S

trace
698 Main St., Suite 202
Moncton, NB E1C 1E4
t. 506.386.2946
f. 506.388.7938

Stantec
141 Kelsey Drive
St. John's, NL A1B 0L2
t. 709.576.1458
f. 709.576.2126

N

LEGEND

- TRAIL CENTRELINE
- TRAIL EDGE-OPTION 1
- TRAIL EDGE-OPTION 2
- APRON
- CLEARING AND GRUBBING
- RETAINING WALL
- HANDRAIL
- NEW BOARDWALK
- EXISTING TRAIL TO BE REMOVED
- LAND FOR ACQUISITION

PRELIMINARY
ISSUED FOR REVIEW ONLY

Drawing Name:

KELLY'S BROOK TRAIL
PROPOSED TRAIL ALIGNMENT


No.	Revision	Date

Scale: 1:300	Date: MARCH 2019
Drawn by: NM	Checked by: JWS
Approved by:	Dept. Approval:

Stamp:

Drawing No.

TRAIL SECTION 15

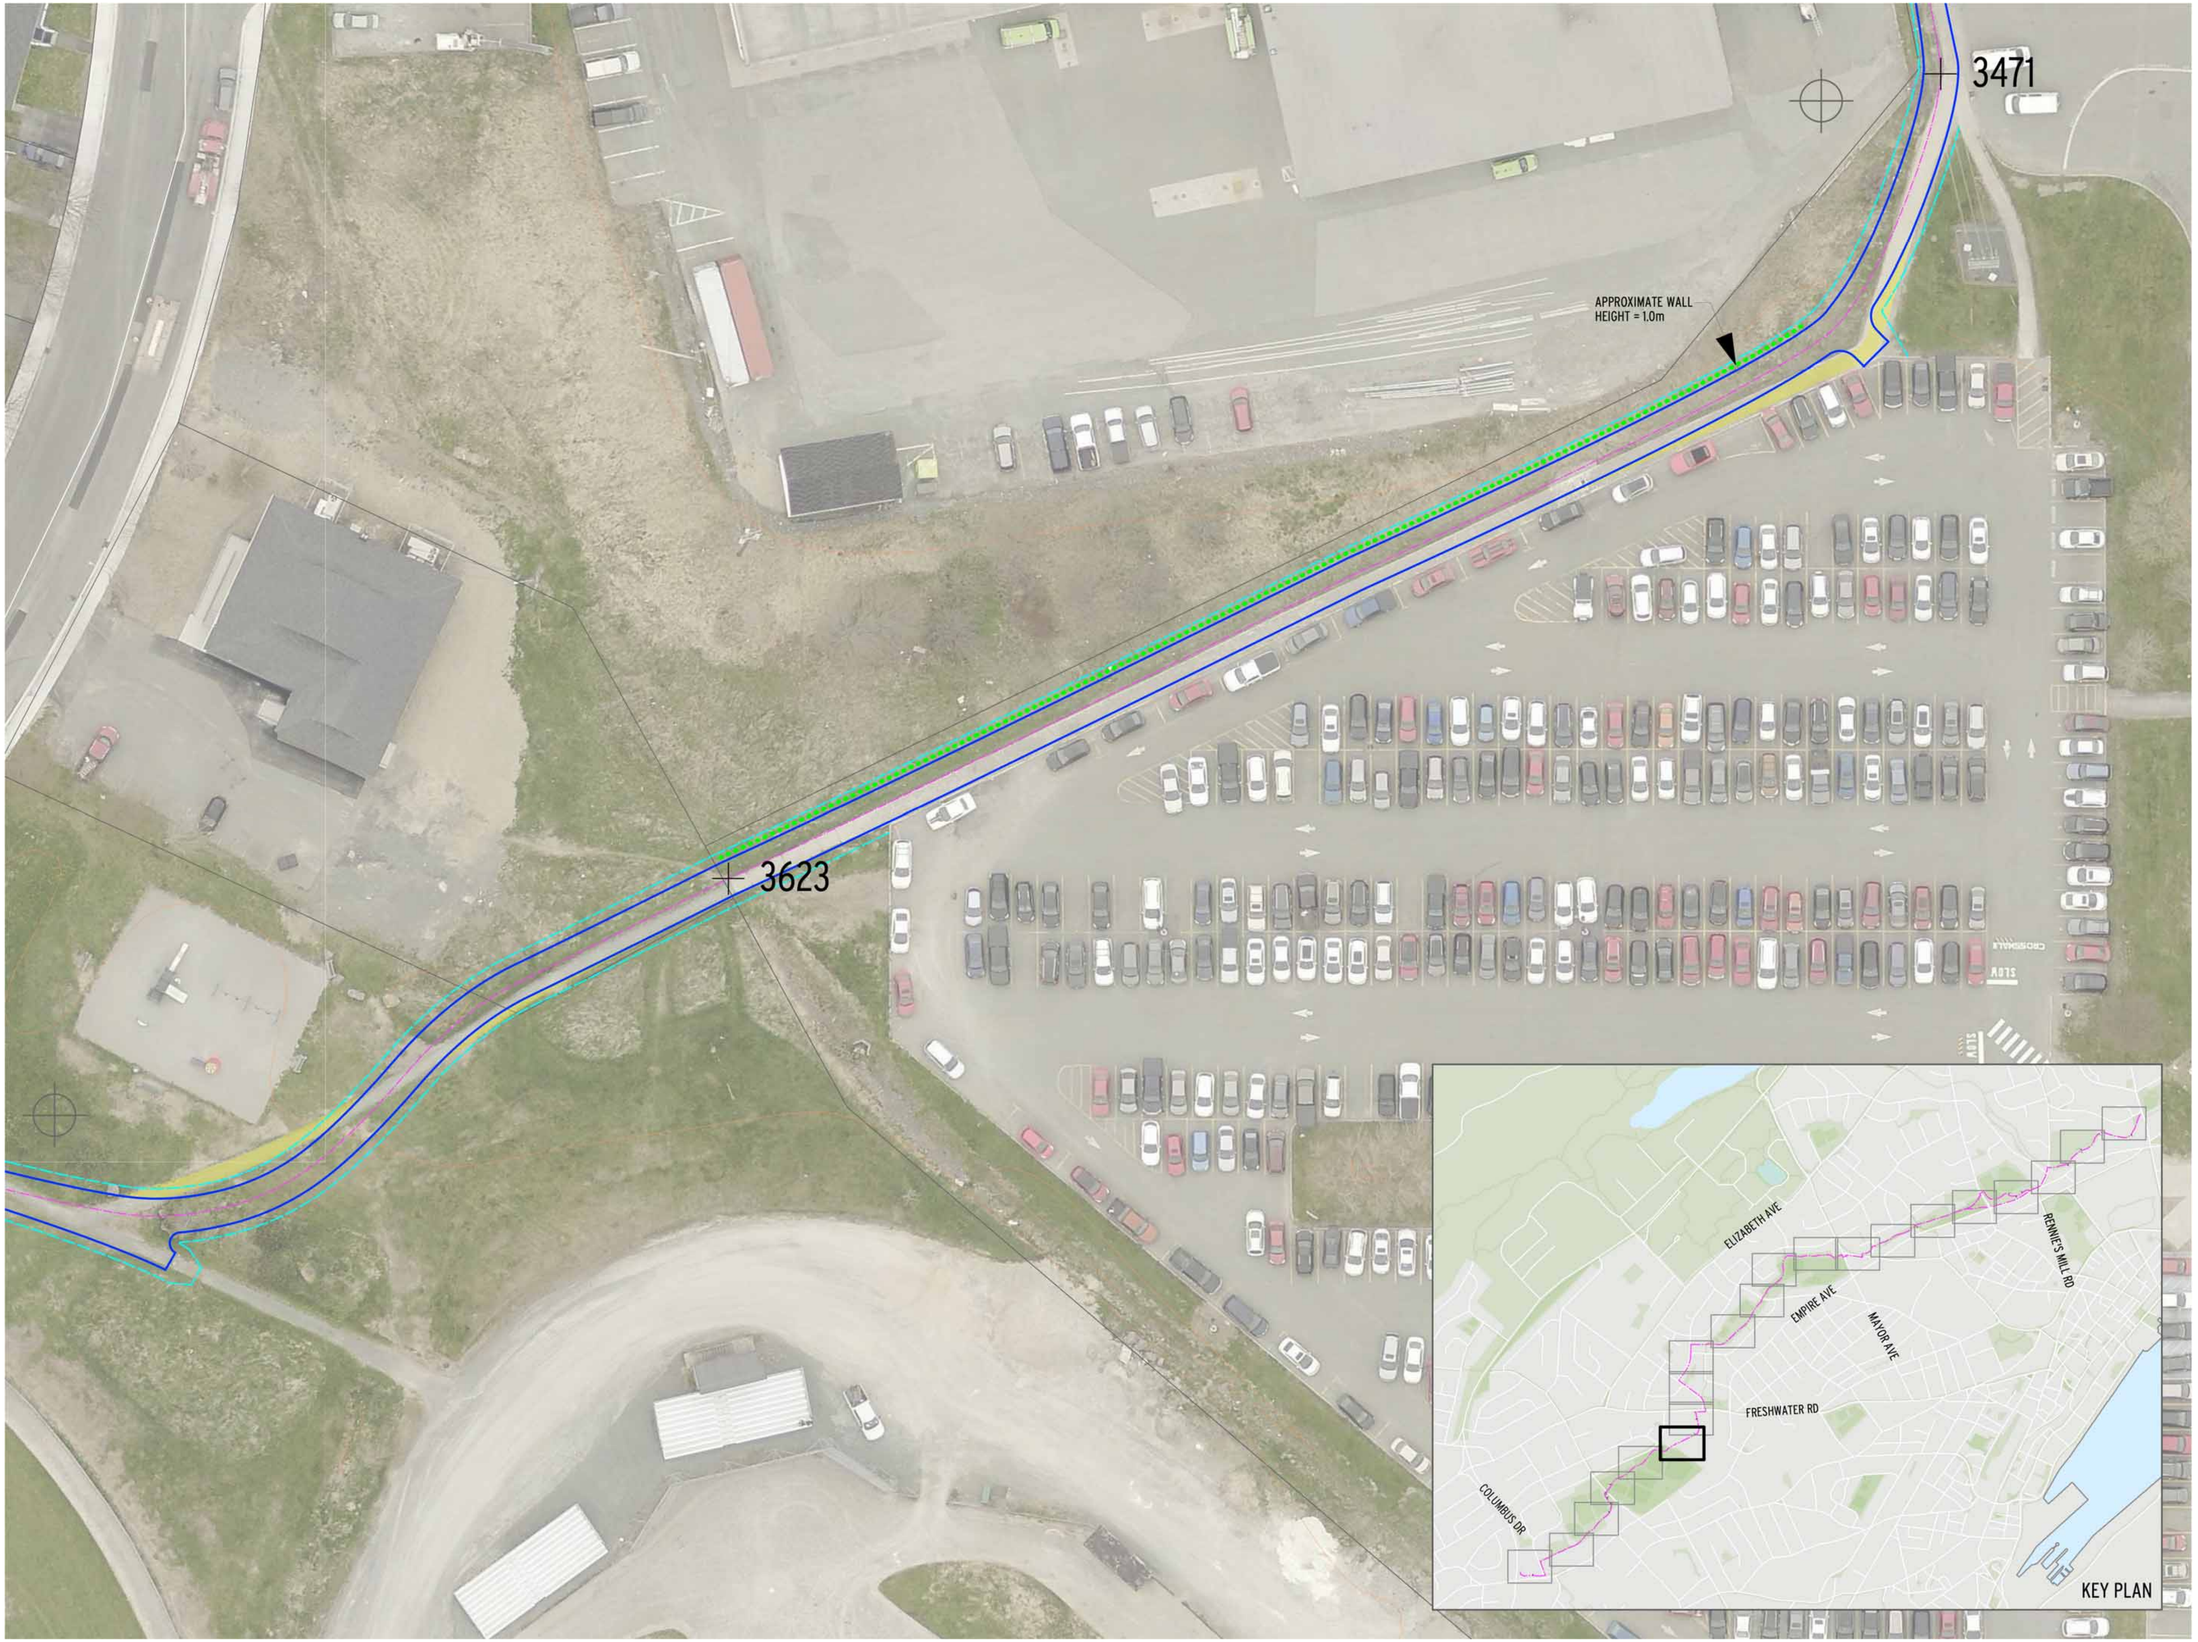

BIKE ST. JOHN'S MASTER PLAN

Client:

ST. JOHN'S

trace
698 Main St., Suite 202
Moncton, NB E1C 1E4
t. 506.386.2946
f. 506.388.7938

Stantec
141 Kelsey Drive
St. John's, NL A1B 0L2
t. 709.576.1458
f. 709.576.2126

N

LEGEND

- TRAIL CENTRELINE
- TRAIL EDGE-OPTION 1
- TRAIL EDGE-OPTION 2
- APRON
- CLEARING AND GRUBBING
- RETAINING WALL
- HANDRAIL
- NEW BOARDWALK
- EXISTING TRAIL TO BE REMOVED
- LAND FOR ACQUISITION

PRELIMINARY
ISSUED FOR REVIEW ONLY

Drawing Name:

KELLY'S BROOK TRAIL
PROPOSED TRAIL ALIGNMENT

No.	Revision	Date

Scale: 1:300	Date: MARCH 2019
Drawn by: NM	Checked by: JWS
Approved by:	Dept. Approval:

Stamp:

Drawing No.

TRAIL SECTION 16

BIKE ST. JOHN'S MASTER PLAN

Client:

ST. JOHN'S


trace
698 Main St., Suite 202
Moncton, NB E1C 1E4
t. 506.386.2946
f. 506.388.7938

Stantec
141 Kelsey Drive
St. John's, NL A1B 0L2
t. 709.576.1458
f. 709.576.2126

N

LEGEND

- TRAIL CENTRELINE
- TRAIL EDGE-OPTION 1
- TRAIL EDGE-OPTION 2
- APRON
- CLEARING AND GRUBBING
- RETAINING WALL
- HANDRAIL
- NEW BOARDWALK
- EXISTING TRAIL TO BE REMOVED
- LAND FOR ACQUISITION

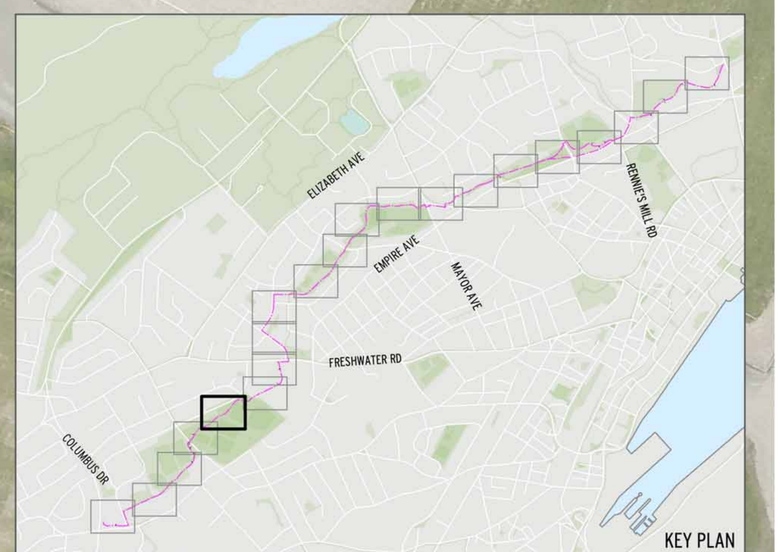

PRELIMINARY
ISSUED FOR REVIEW ONLY

Drawing Name:

KELLY'S BROOK TRAIL
PROPOSED TRAIL ALIGNMENT

No.	Revision	Date

Scale: 1:300	Date: MARCH 2019
Drawn by: NM	Checked by: JWS
Approved by:	Dept. Approval:

Stamp:

Drawing No.

TRAIL SECTION 17

REINSTATE SWALE ALONG
EDGE OF TRAIL

SIDEWALK

MULTI-USE CROSSING

4059

4071


INSTALL 600mm Ø
CULVERT

EXCAVATE
EXISTING ENTRY

APPROXIMATE WALL
HEIGHT = 1.5m

4129

APPROXIMATE WALL
HEIGHT = 1.5m

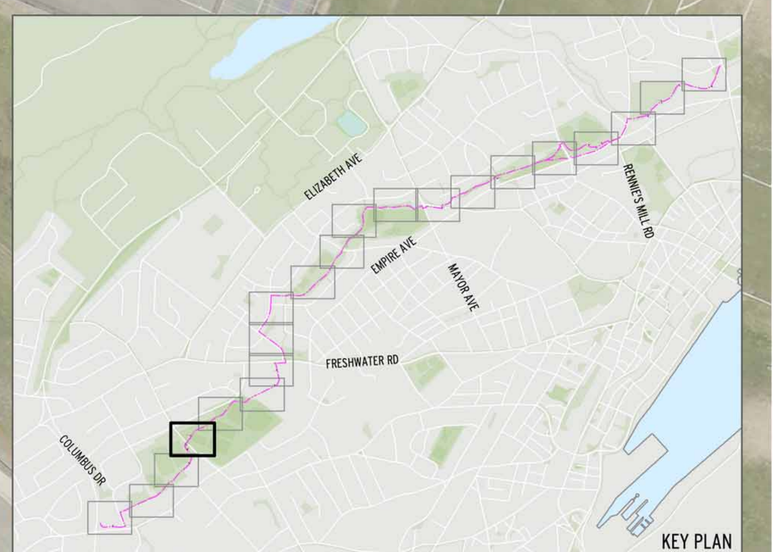

BIKE ST. JOHN'S MASTER PLAN

Client:

ST. JOHN'S

trace
698 Main St., Suite 202
Moncton, NB E1C 1E4
t. 506.386.2946
f. 506.388.7938

Stantec
141 Kelsey Drive
St. John's, NL A1B 0L2
t. 709.576.1458
f. 709.576.2126

N

LEGEND

- TRAIL CENTRELINE
- TRAIL EDGE-OPTION 1
- TRAIL EDGE-OPTION 2
- APRON
- CLEARING AND GRUBBING
- RETAINING WALL
- HANDRAIL
- NEW BOARDWALK
- EXISTING TRAIL TO BE REMOVED
- LAND FOR ACQUISITION

PRELIMINARY
ISSUED FOR REVIEW ONLY

Drawing Name:

KELLY'S BROOK TRAIL
PROPOSED TRAIL ALIGNMENT

No.	Revision	Date

Scale: 1:300	Date: MARCH 2019
Drawn by: NM	Checked by: JWS
Approved by:	Dept. Approval:

Stamp:

Drawing No.

TRAIL SECTION **18**



BIKE ST. JOHN'S MASTER PLAN

Client:

ST. JOHN'S

trace
698 Main St., Suite 202
Moncton, NB E1C 1E4
t. 506.386.2946
f. 506.388.7938

Stantec
141 Kelsey Drive
St. John's, NL A1B 0L2
t. 709.576.1458
f. 709.576.2126

N

LEGEND

- TRAIL CENTRELINE
- TRAIL EDGE-OPTION 1
- TRAIL EDGE-OPTION 2
- APRON
- CLEARING AND GRUBBING
- RETAINING WALL
- HANDRAIL
- NEW BOARDWALK
- EXISTING TRAIL TO BE REMOVED
- LAND FOR ACQUISITION

PRELIMINARY
ISSUED FOR REVIEW ONLY

Drawing Name:

KELLY'S BROOK TRAIL
PROPOSED TRAIL ALIGNMENT


No.	Revision	Date

Scale: 1:300	Date: MARCH 2019
Drawn by: NM	Checked by: JWS
Approved by:	Dept. Approval:

Stamp:

Drawing No.

TRAIL SECTION 19

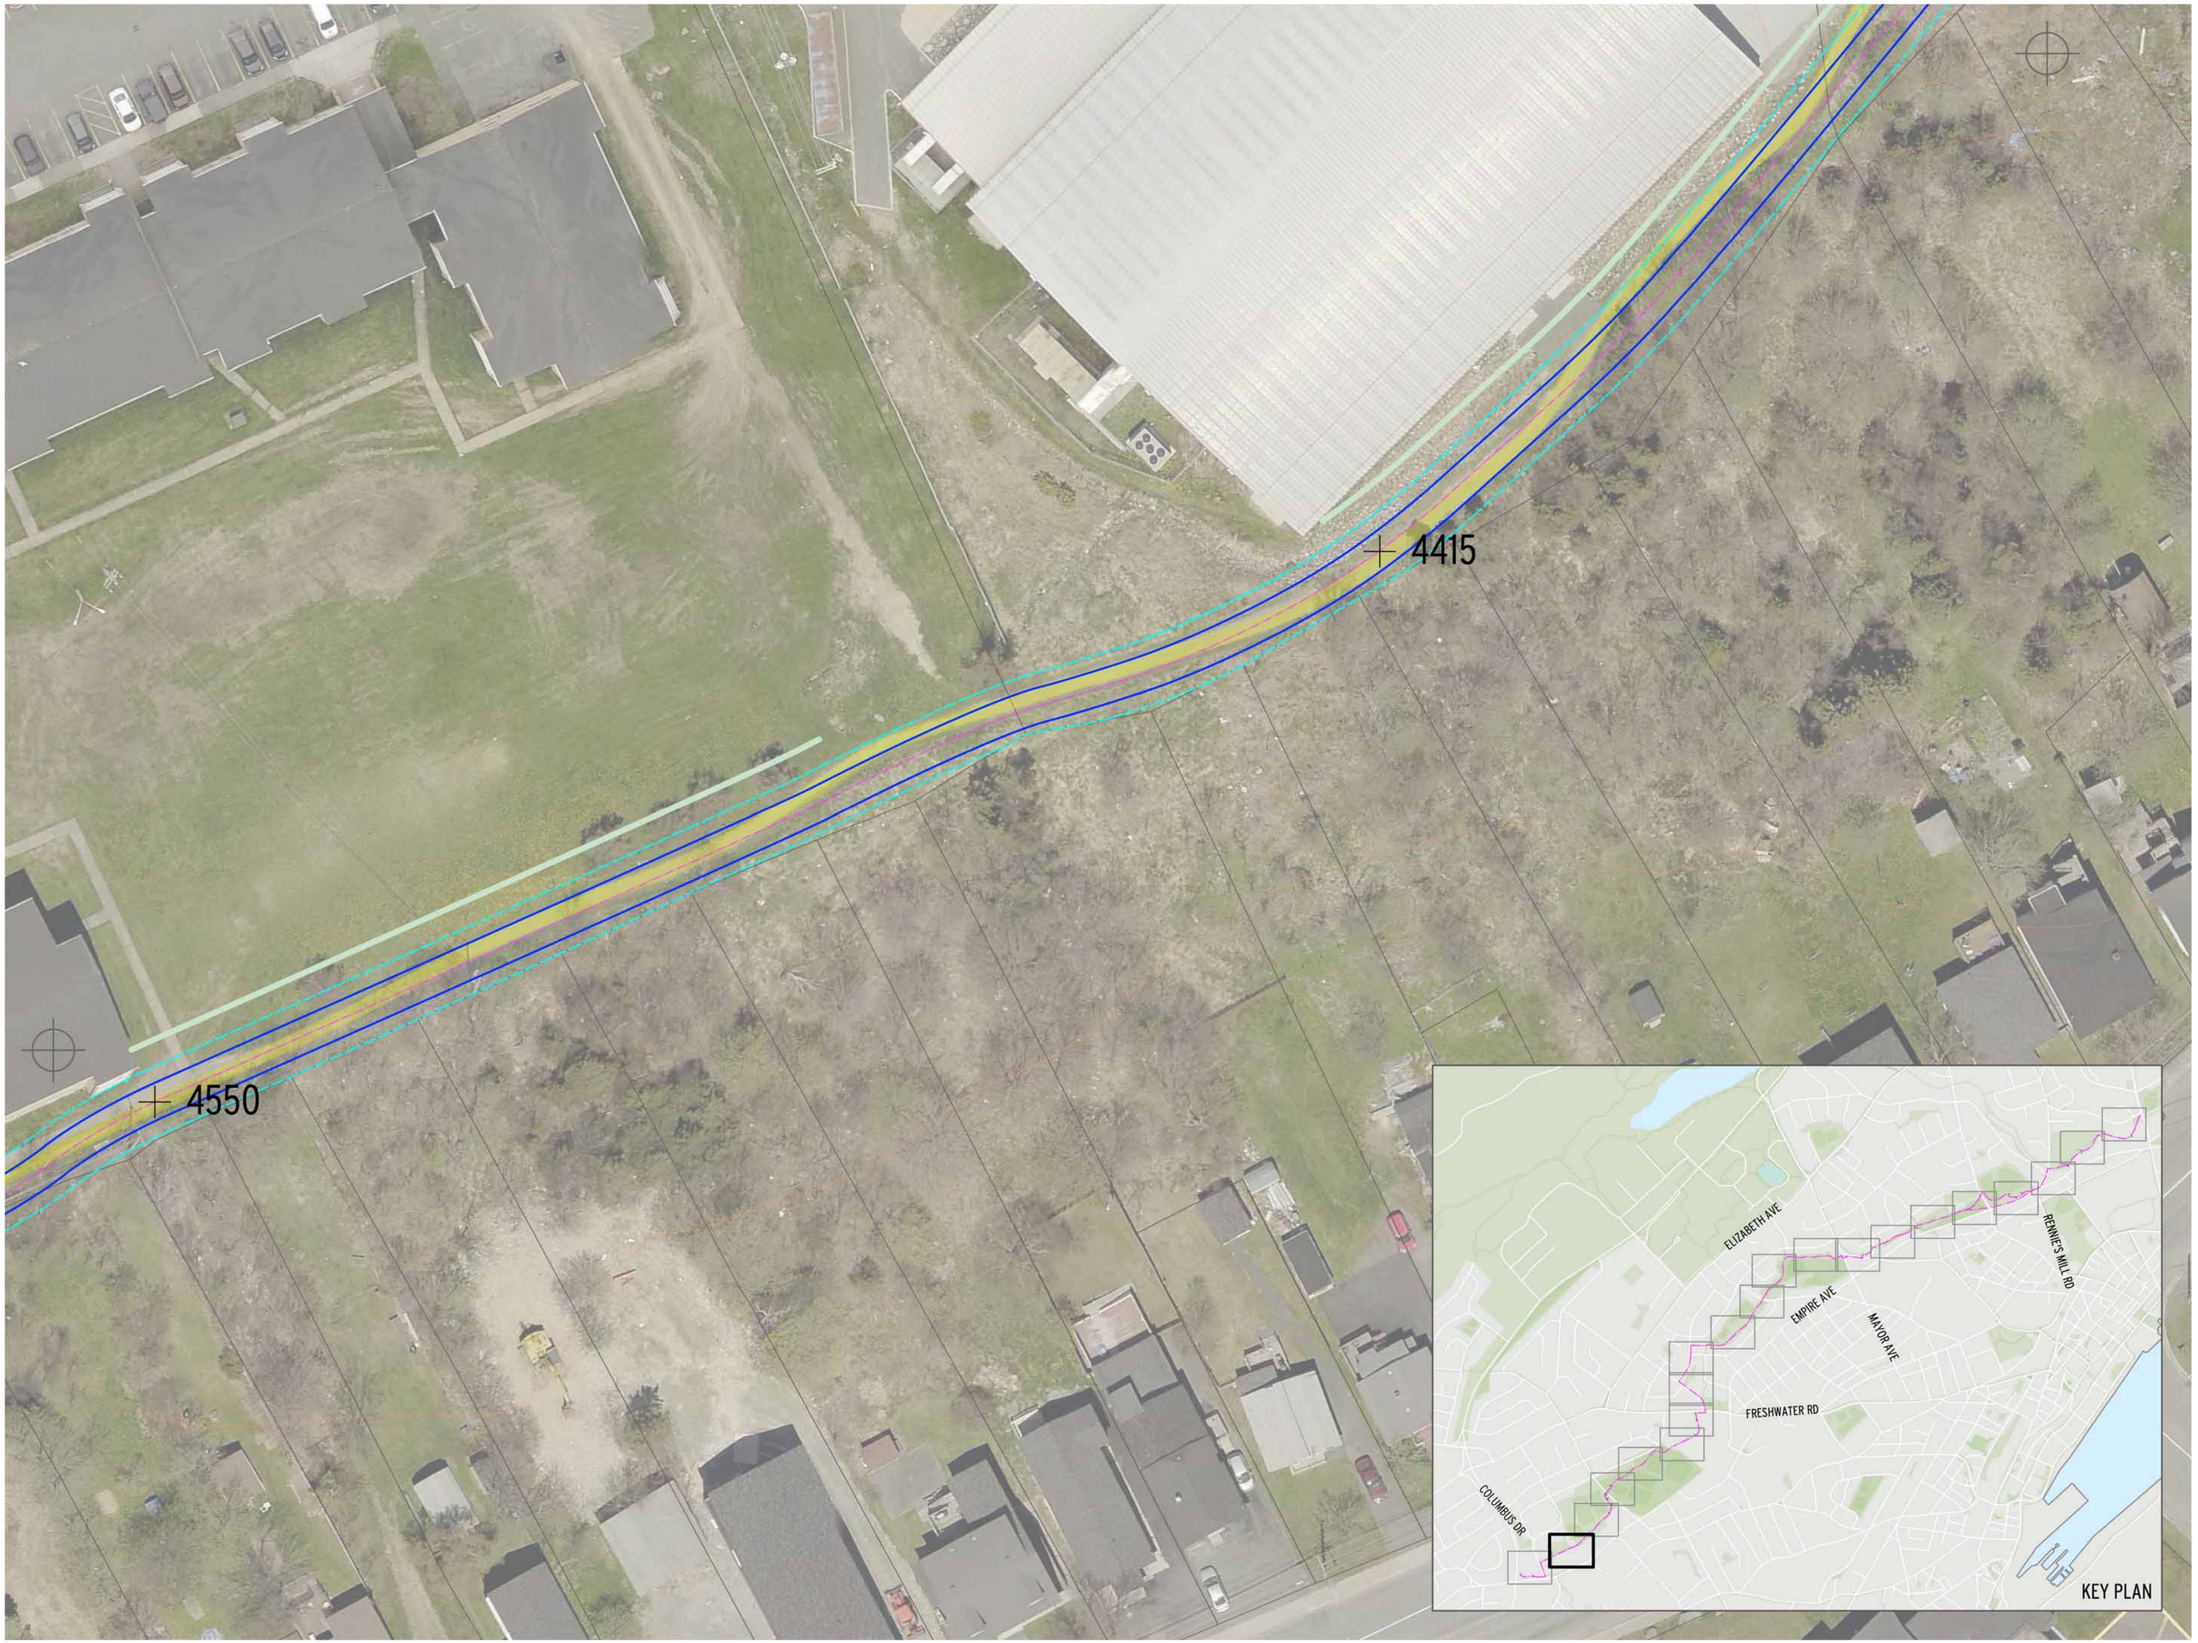

BIKE ST. JOHN'S MASTER PLAN

Client:

ST. JOHN'S

trace
698 Main St., Suite 202
Moncton, NB E1C 1E4
t. 506.386.2946
f. 506.388.7938

Stantec
141 Kelsey Drive
St. John's, NL A1B 0L2
t. 709.576.1458
f. 709.576.2126

N

LEGEND

- TRAIL CENTRELINE
- TRAIL EDGE-OPTION 1
- TRAIL EDGE-OPTION 2
- APRON
- CLEARING AND GRUBBING
- RETAINING WALL
- HANDRAIL
- NEW BOARDWALK
- EXISTING TRAIL TO BE REMOVED
- LAND FOR ACQUISITION

PRELIMINARY
ISSUED FOR REVIEW ONLY

Drawing Name:

KELLY'S BROOK TRAIL
PROPOSED TRAIL ALIGNMENT


No.	Revision	Date

Scale: 1:300	Date: MARCH 2019
Drawn by: NM	Checked by: JWS
Approved by:	Dept. Approval:

Stamp:

Drawing No.

TRAIL SECTION **20**

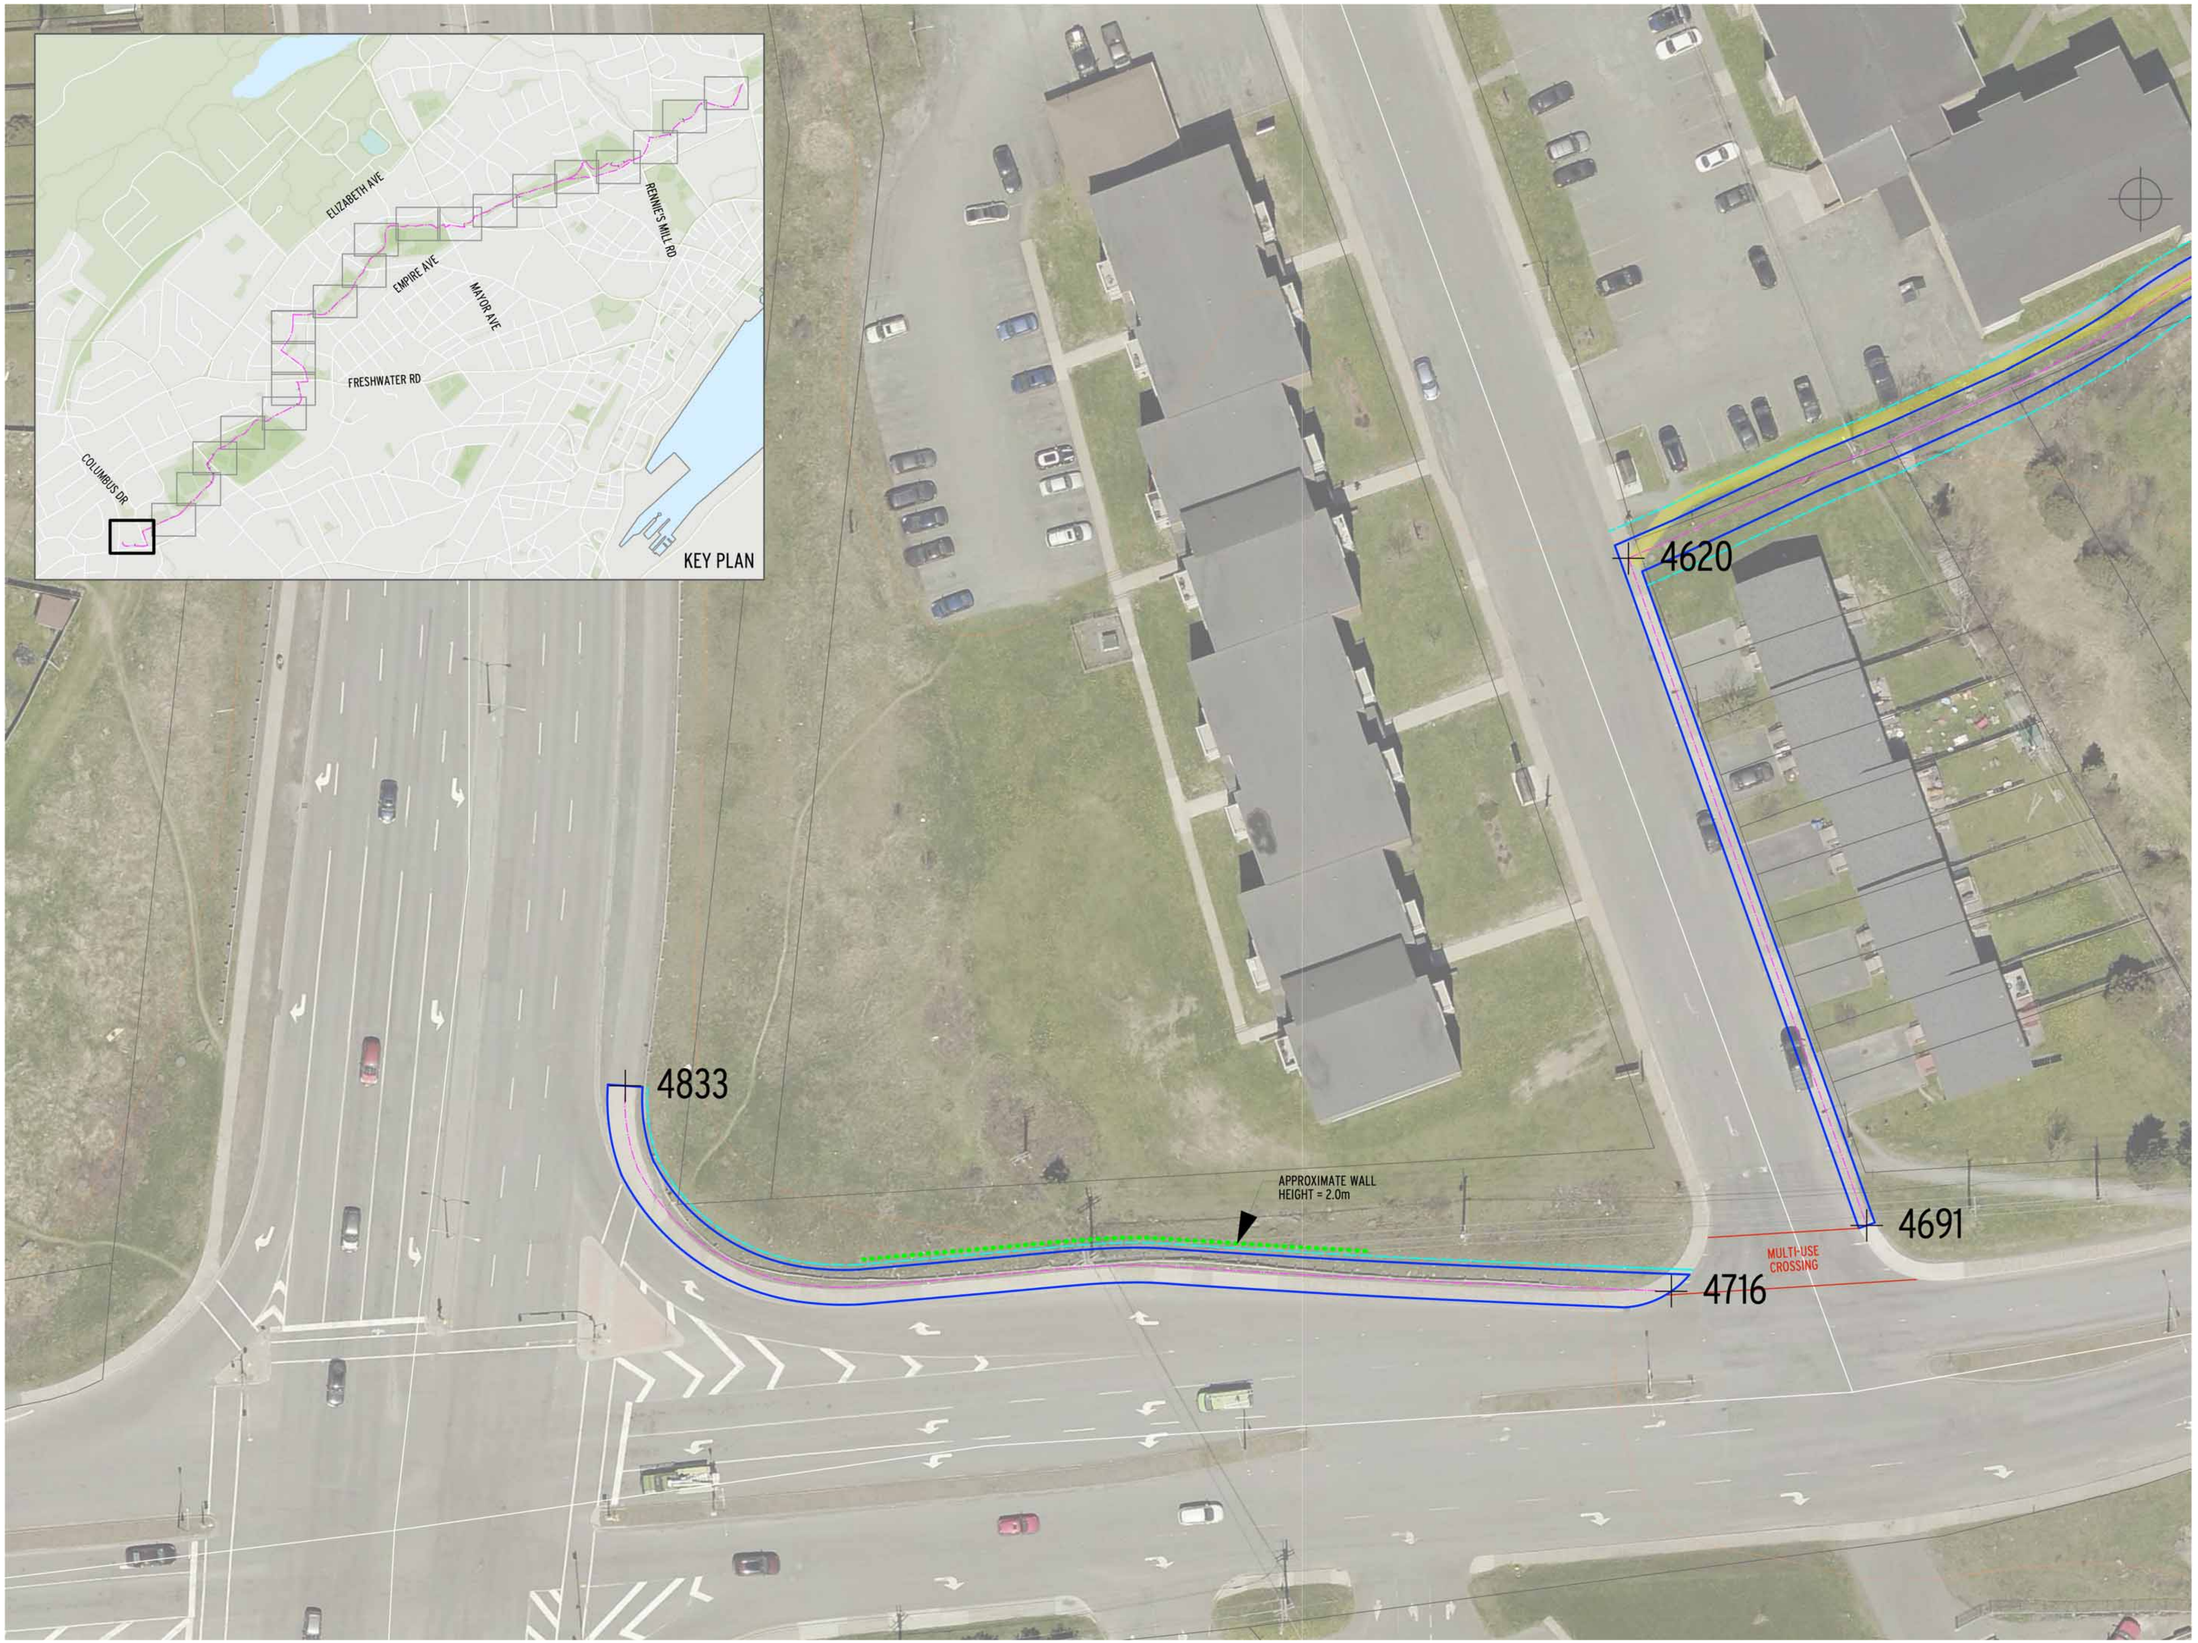

BIKE ST. JOHN'S MASTER PLAN

Client:

ST. JOHN'S

trace
698 Main St., Suite 202
Moncton, NB E1C 1E4
t. 506.386.2946
f. 506.388.7938

Stantec
141 Kelsey Drive
St. John's, NL A1B 0L2
t. 709.576.1458
f. 709.576.2126

N

LEGEND

- TRAIL CENTRELINE
- TRAIL EDGE-OPTION 1
- TRAIL EDGE-OPTION 2
- APRON
- CLEARING AND GRUBBING
- RETAINING WALL
- HANDRAIL
- NEW BOARDWALK
- EXISTING TRAIL TO BE REMOVED
- LAND FOR ACQUISITION

PRELIMINARY
ISSUED FOR REVIEW ONLY

Drawing Name:

KELLY'S BROOK TRAIL
PROPOSED TRAIL ALIGNMENT

No.	Revision	Date

Scale: 1:300	Date: MARCH 2019
Drawn by: NM	Checked by: JWS
Approved by:	Dept. Approval:

Stamp:

Drawing No.

TRAIL SECTION 21