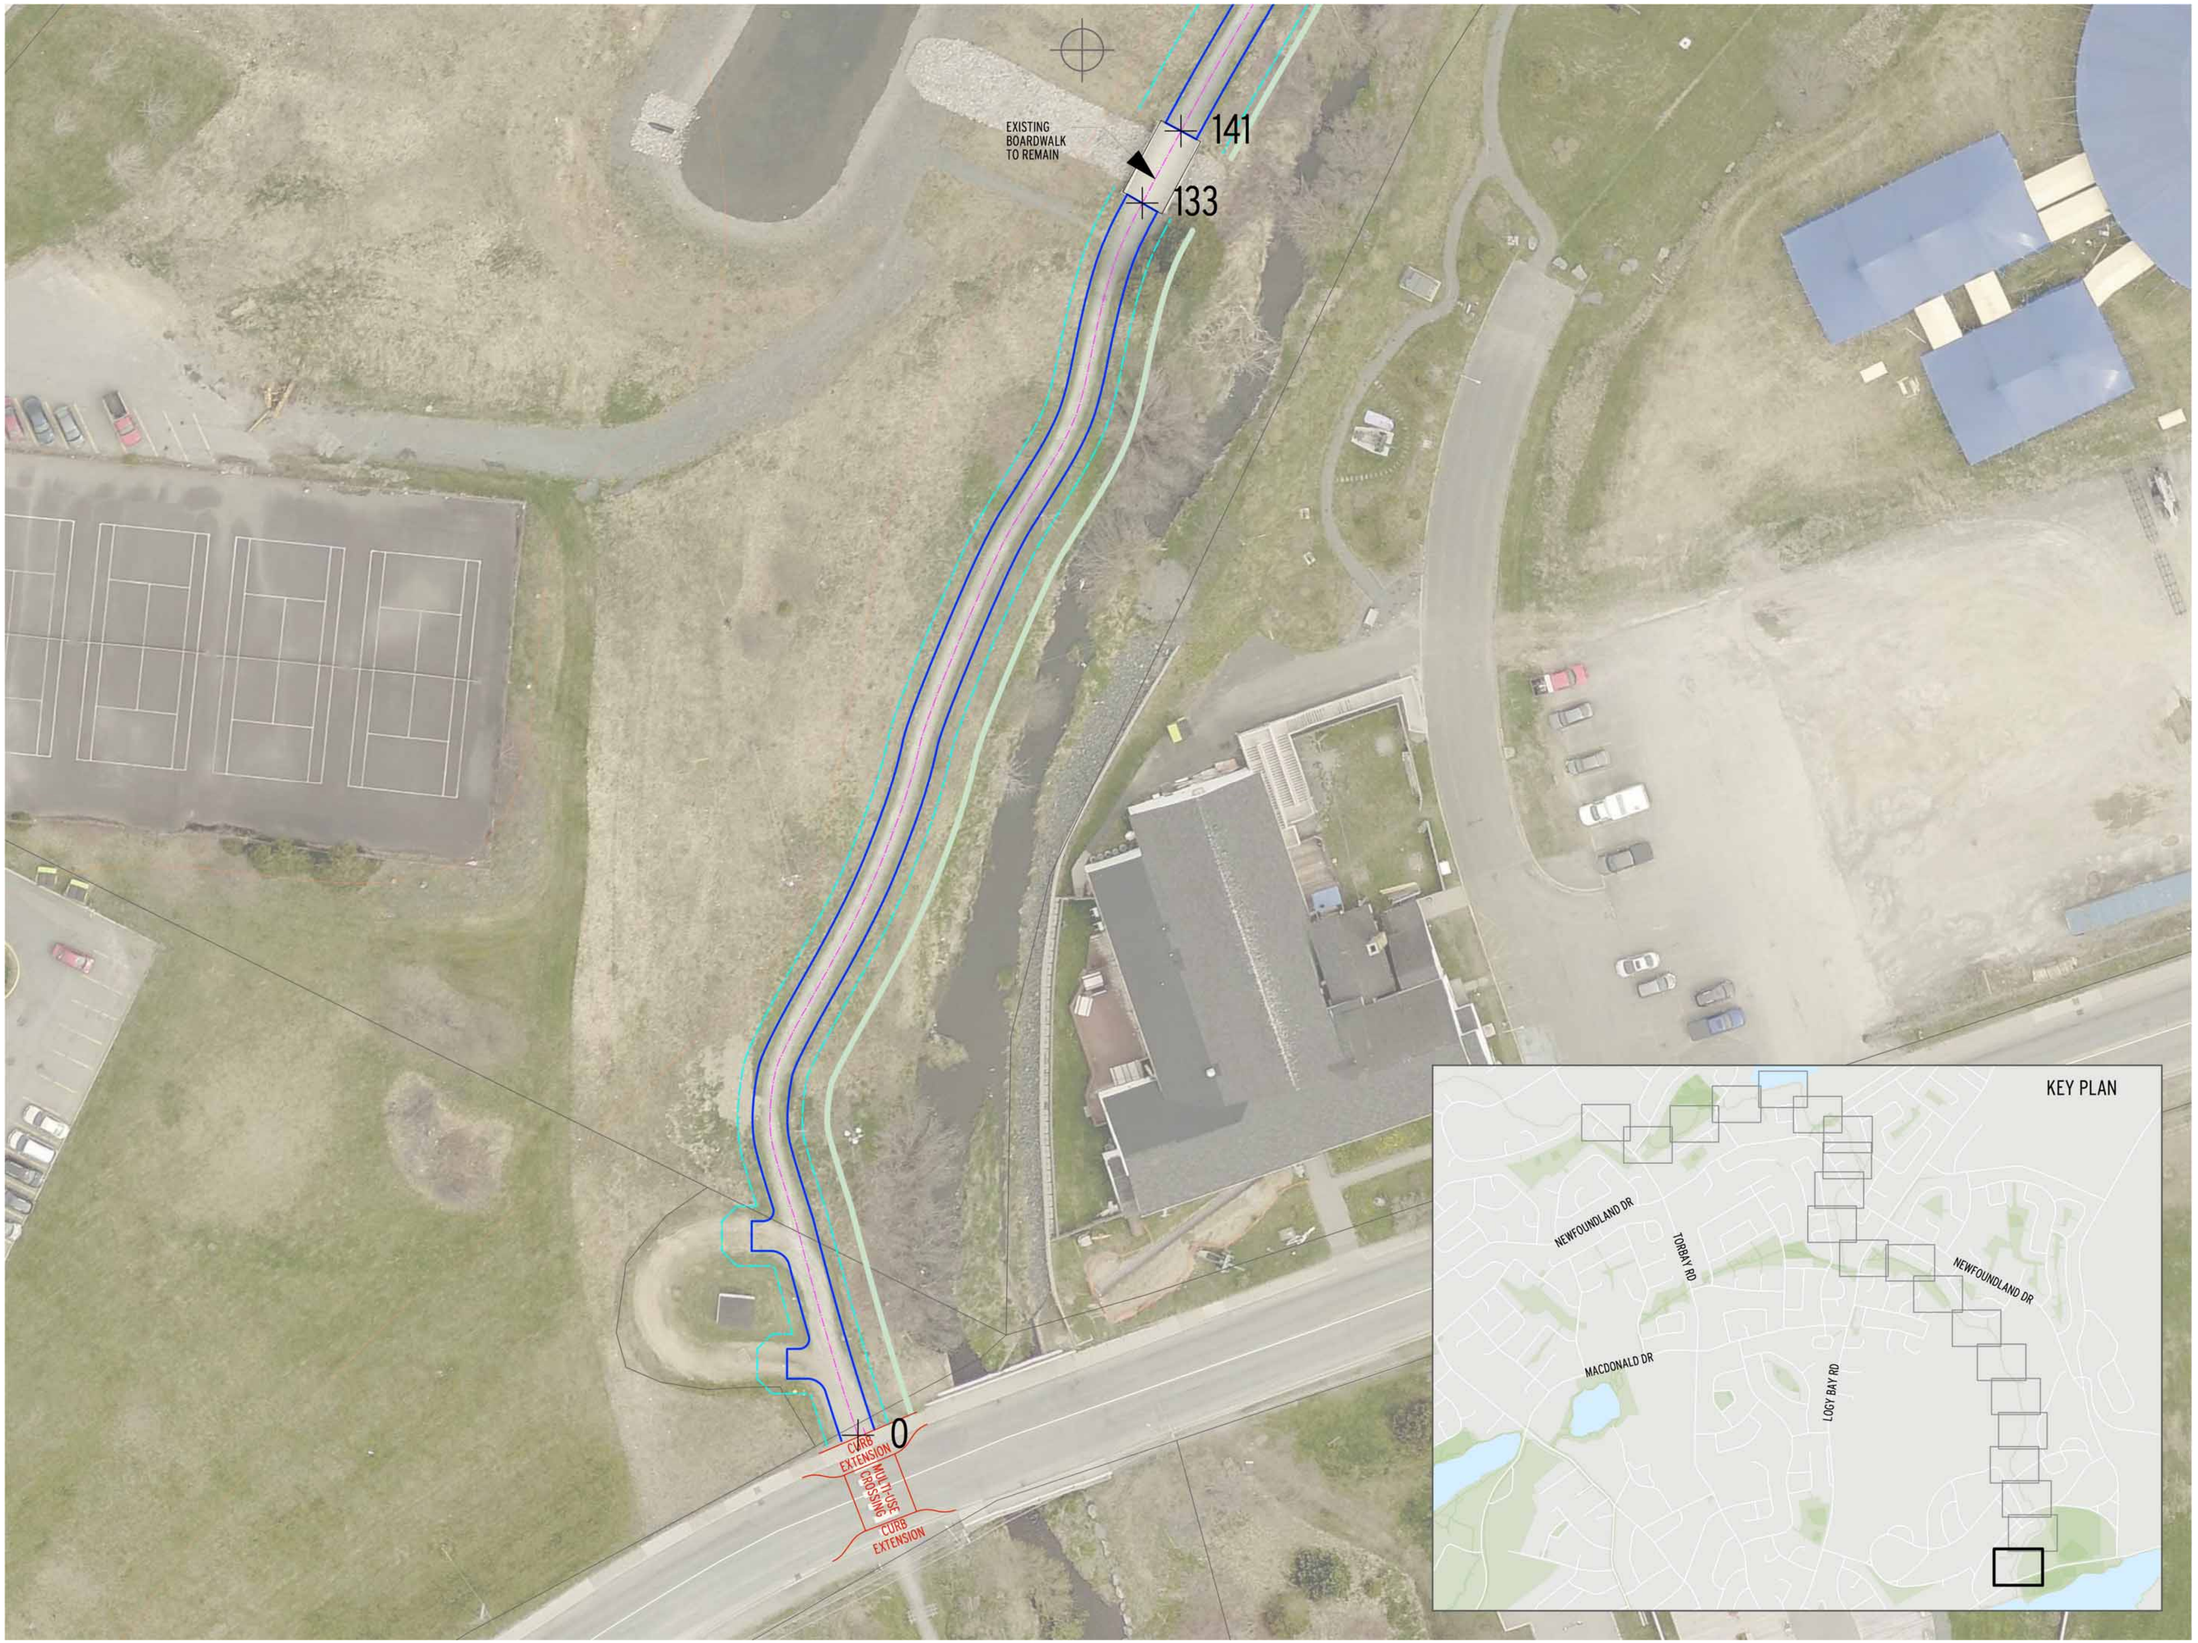


BIKE ST. JOHN'S MASTER PLAN

Client:

ST. JOHN'S

trace
698 Main St., Suite 202
Moncton, NB E1C 1E4
t. 506.386.2946
f. 506.388.7938

Stantec
141 Kelsey Drive
St. John's, NL A1B 0L2
t. 709.576.1458
f. 709.576.2126

N

LEGEND

- TRAIL CENTRELINE
- TRAIL EDGE-OPTION 1
- TRAIL EDGE-OPTION 2
- APRON
- CLEARING AND GRUBBING
- RETAINING WALL
- HANDRAIL
- NEW BOARDWALK
- EXISTING TRAIL TO BE REMOVED
- LAND FOR ACQUISITION

PRELIMINARY
ISSUED FOR REVIEW ONLY

Drawing Name:

VIRGINIA RIVER TRAIL
PROPOSED TRAIL ALIGNMENT

No.	Revision	Date

Scale:	Date:
1:300	MARCH 2019
Drawn by: NM	Checked by: JWS
Approved by:	Dept. Approval:

Stamp:

Drawing No.

TRAIL SECTION 01



BIKE ST. JOHN'S MASTER PLAN

Client:

ST. JOHN'S

trace
698 Main St., Suite 202
Moncton, NB E1C 1E4
t. 506.386.2946
f. 506.388.7938

Stantec
141 Kelsey Drive
St. John's, NL A1B 0L2
t. 709.576.1458
f. 709.576.2126

N

LEGEND

- TRAIL CENTRELINE
- TRAIL EDGE-OPTION 1
- TRAIL EDGE-OPTION 2
- APRON
- CLEARING AND GRUBBING
- RETAINING WALL
- HANDRAIL
- NEW BOARDWALK
- EXISTING TRAIL TO BE REMOVED
- LAND FOR ACQUISITION

KEY PLAN

PRELIMINARY
ISSUED FOR REVIEW ONLY

Drawing Name:

VIRGINIA RIVER TRAIL
PROPOSED TRAIL ALIGNMENT

No.	Revision	Date

Scale:	Date:
1:300	MARCH 2019
Drawn by: NM	Checked by: JWS
Approved by:	Dept. Approval:

Stamp:

Drawing No.

TRAIL SECTION **02**



BIKE ST. JOHN'S MASTER PLAN

Client:

ST. JOHN'S

trace
698 Main St., Suite 202
Moncton, NB E1C 1E4
t. 506.386.2946
f. 506.388.7938

Stantec
141 Kelsey Drive
St. John's, NL A1B 0L2
t. 709.576.1458
f. 709.576.2126

N

LEGEND

- TRAIL CENTRELINE
- TRAIL EDGE-OPTION 1
- TRAIL EDGE-OPTION 2
- APRON
- CLEARING AND GRUBBING
- RETAINING WALL
- HANDRAIL
- NEW BOARDWALK
- EXISTING TRAIL TO BE REMOVED
- LAND FOR ACQUISITION

PRELIMINARY
ISSUED FOR REVIEW ONLY

Drawing Name:

VIRGINIA RIVER TRAIL
PROPOSED TRAIL ALIGNMENT

No.	Revision	Date

Scale: 1:300	Date: MARCH 2019
Drawn by: NM	Checked by: JWS
Approved by:	Dept. Approval:

Stamp:

Drawing No.

TRAIL SECTION **03**



BIKE ST. JOHN'S MASTER PLAN

Client:

ST. JOHN'S

trace
698 Main St., Suite 202
Moncton, NB E1C 1E4
t. 506.386.2946
f. 506.388.7938

Stantec
141 Kelsey Drive
St. John's, NL A1B 0L2
t. 709.576.1458
f. 709.576.2126

N

LEGEND

- TRAIL CENTRELINE
- TRAIL EDGE-OPTION 1
- TRAIL EDGE-OPTION 2
- APRON
- CLEARING AND GRUBBING
- RETAINING WALL
- HANDRAIL
- NEW BOARDWALK
- EXISTING TRAIL TO BE REMOVED
- LAND FOR ACQUISITION

PRELIMINARY
ISSUED FOR REVIEW ONLY

Drawing Name:

VIRGINIA RIVER TRAIL
PROPOSED TRAIL ALIGNMENT

No.	Revision	Date

Scale:	Date:
1:300	MARCH 2019
Drawn by: NM	Checked by: JWS
Approved by:	Dept. Approval:

Stamp:


Drawing No.

TRAIL SECTION 04

APPROXIMATE WALL HEIGHT = 1.0m

APPROXIMATE WALL HEIGHT = 1.0m

EXISTING SHED TO BE MOVED

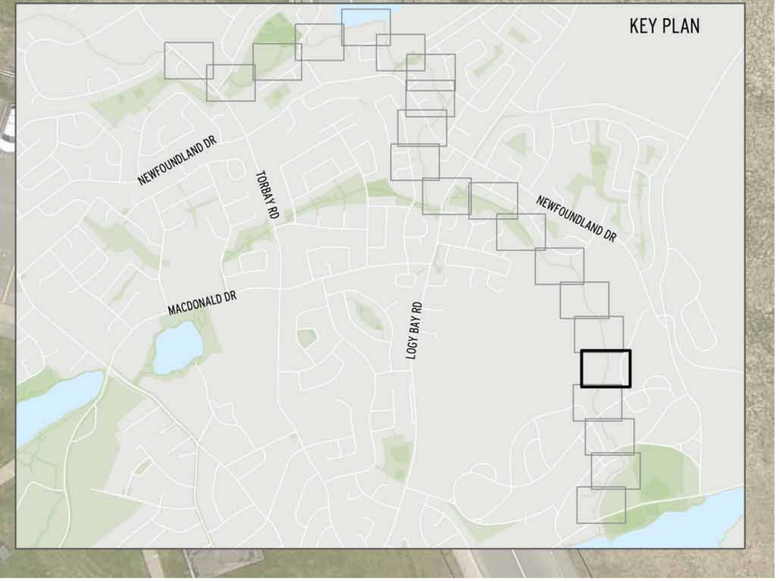

BIKE ST. JOHN'S MASTER PLAN

Client:

ST. JOHN'S

trace
698 Main St., Suite 202
Moncton, NB E1C 1E4
t. 506.386.2946
f. 506.388.7938

Stantec
141 Kelsey Drive
St. John's, NL A1B 0L2
t. 709.576.1458
f. 709.576.2126

N

LEGEND

- TRAIL CENTRELINE
- TRAIL EDGE-OPTION 1
- TRAIL EDGE-OPTION 2
- APRON
- CLEARING AND GRUBBING
- RETAINING WALL
- HANDRAIL
- NEW BOARDWALK
- EXISTING TRAIL TO BE REMOVED
- LAND FOR ACQUISITION

PRELIMINARY
ISSUED FOR REVIEW ONLY

Drawing Name:

VIRGINIA RIVER TRAIL
PROPOSED TRAIL ALIGNMENT

No.	Revision	Date

Scale: 1:300	Date: MARCH 2019
Drawn by: NM	Checked by: JWS
Approved by:	Dept. Approval:

Stamp:

Drawing No.

TRAIL SECTION 05



BIKE ST. JOHN'S MASTER PLAN

Client:

ST. JOHN'S

trace
698 Main St., Suite 202
Moncton, NB E1C 1E4
t. 506.386.2946
f. 506.388.7938

Stantec
141 Kelsey Drive
St. John's, NL A1B 0L2
t. 709.576.1458
f. 709.576.2126

N

LEGEND

- TRAIL CENTRELINE
- TRAIL EDGE-OPTION 1
- TRAIL EDGE-OPTION 2
- APRON
- CLEARING AND GRUBBING
- RETAINING WALL
- HANDRAIL
- NEW BOARDWALK
- EXISTING TRAIL TO BE REMOVED
- LAND FOR ACQUISITION

PRELIMINARY
ISSUED FOR REVIEW ONLY

Drawing Name:

VIRGINIA RIVER TRAIL
PROPOSED TRAIL ALIGNMENT

No.	Revision	Date

Scale:	Date:
1:300	MARCH 2019
Drawn by: NM	Checked by: JWS
Approved by:	Dept. Approval:

Stamp:

Drawing No.

TRAIL SECTION **06**



BIKE ST. JOHN'S MASTER PLAN

Client:

ST. JOHN'S

trace
698 Main St., Suite 202
Moncton, NB E1C 1E4
t. 506.386.2946
f. 506.388.7938

Stantec
141 Kelsey Drive
St. John's, NL A1B 0L2
t. 709.576.1458
f. 709.576.2126

N

LEGEND

- TRAIL CENTRELINE
- TRAIL EDGE-OPTION 1
- TRAIL EDGE-OPTION 2
- APRON
- CLEARING AND GRUBBING
- RETAINING WALL
- HANDRAIL
- NEW BOARDWALK
- EXISTING TRAIL TO BE REMOVED
- LAND FOR ACQUISITION

PRELIMINARY
ISSUED FOR REVIEW ONLY

Drawing Name:

VIRGINIA RIVER TRAIL
PROPOSED TRAIL ALIGNMENT

No.	Revision	Date

Scale: 1:300	Date: MARCH 2019
Drawn by: NM	Checked by: JWS
Approved by:	Dept. Approval:

Stamp:

Drawing No.

TRAIL SECTION **07**



BIKE ST. JOHN'S MASTER PLAN

Client:

ST. JOHN'S

trace
698 Main St., Suite 202
Moncton, NB E1C 1E4
t. 506.386.2946
f. 506.388.7938

Stantec
141 Kelsey Drive
St. John's, NL A1B 0L2
t. 709.576.1458
f. 709.576.2126

N

LEGEND

- TRAIL CENTRELINE
- TRAIL EDGE-OPTION 1
- TRAIL EDGE-OPTION 2
- APRON
- CLEARING AND GRUBBING
- RETAINING WALL
- HANDRAIL
- NEW BOARDWALK
- EXISTING TRAIL TO BE REMOVED
- LAND FOR ACQUISITION

PRELIMINARY
ISSUED FOR REVIEW ONLY

Drawing Name:

VIRGINIA RIVER TRAIL
PROPOSED TRAIL ALIGNMENT

No.	Revision	Date

Scale: 1:300	Date: MARCH 2019
Drawn by: NM	Checked by: JWS
Approved by:	Dept. Approval:

Stamp:

Drawing No.

TRAIL SECTION 08



BIKE ST. JOHN'S MASTER PLAN

Client:

ST. JOHN'S

trace
698 Main St., Suite 202
Moncton, NB E1C 1E4
t. 506.386.2946
f. 506.388.7938

Stantec
141 Kelsey Drive
St. John's, NL A1B 0L2
t. 709.576.1458
f. 709.576.2126

N

LEGEND

- TRAIL CENTRELINE
- TRAIL EDGE-OPTION 1
- TRAIL EDGE-OPTION 2
- APRON
- CLEARING AND GRUBBING
- RETAINING WALL
- HANDRAIL
- NEW BOARDWALK
- EXISTING TRAIL TO BE REMOVED
- LAND FOR ACQUISITION

PRELIMINARY
ISSUED FOR REVIEW ONLY

Drawing Name:

VIRGINIA RIVER TRAIL
PROPOSED TRAIL ALIGNMENT


No.	Revision	Date

Scale:	Date:
1:300	MARCH 2019
Drawn by: NM	Checked by: JWS
Approved by:	Dept. Approval:

Stamp:

Drawing No.

TRAIL SECTION 09

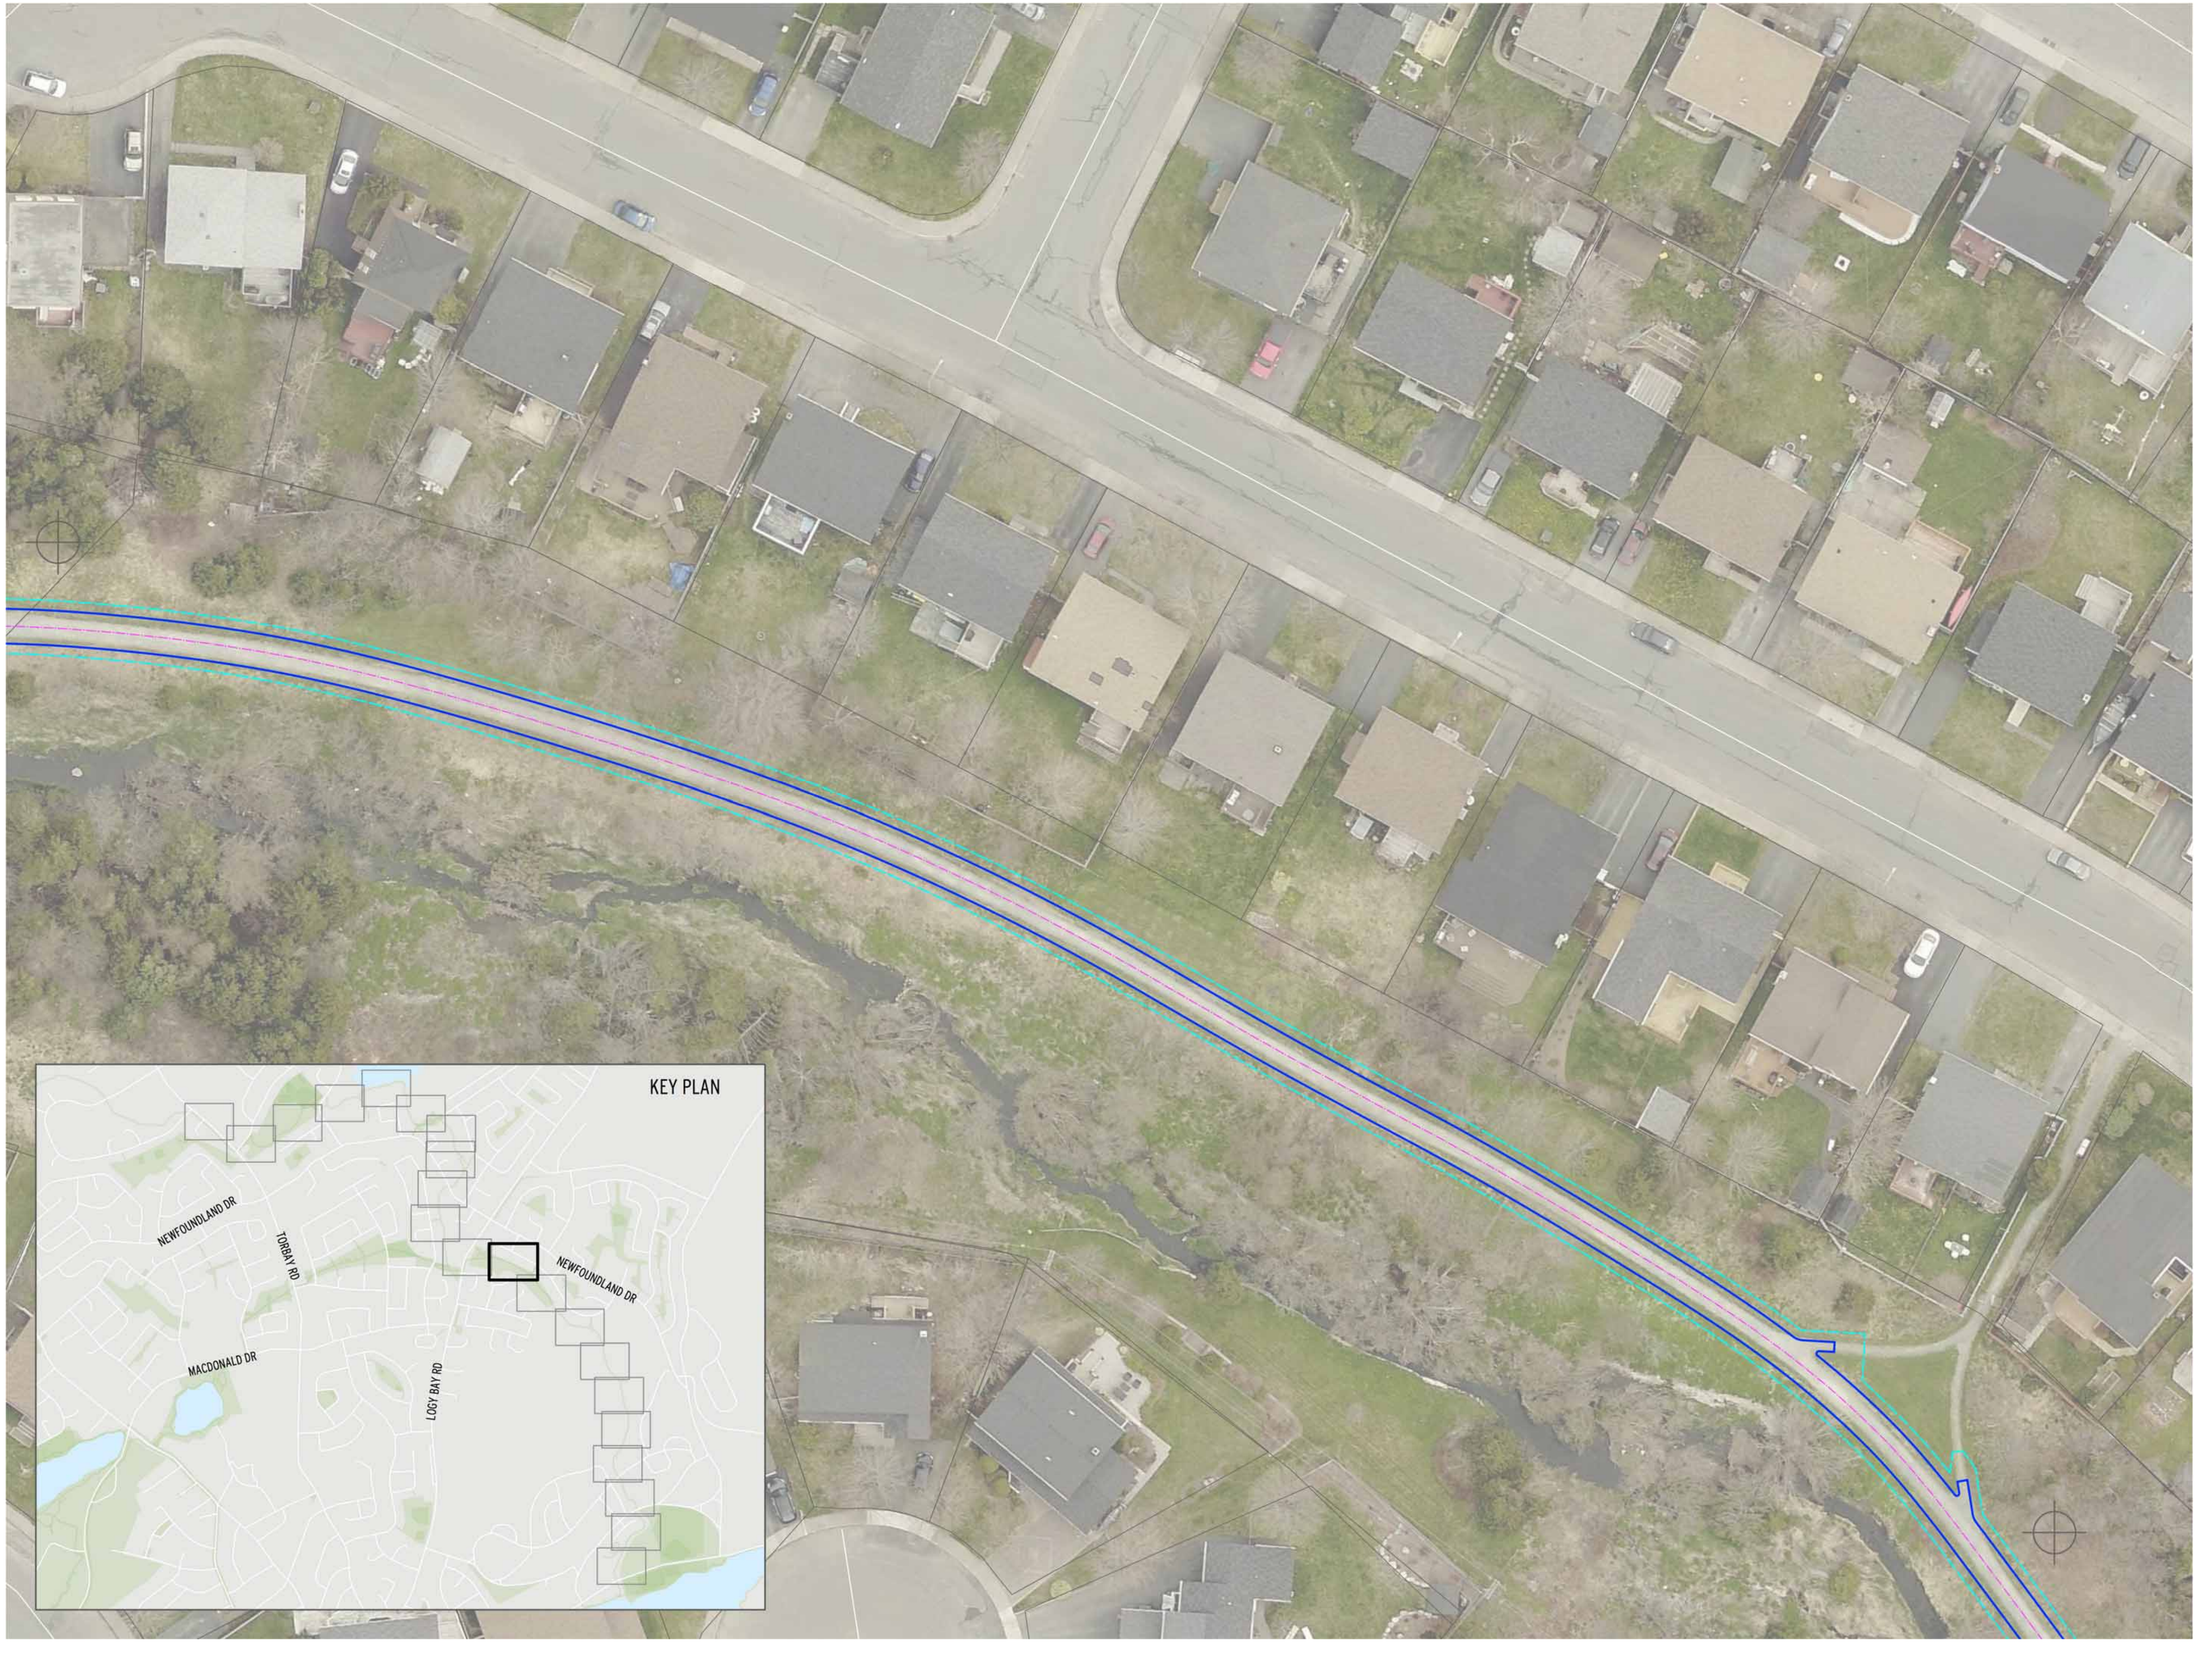

BIKE ST. JOHN'S MASTER PLAN

Client:

ST. JOHN'S

trace
698 Main St., Suite 202
Moncton, NB E1C 1E4
t. 506.386.2946
f. 506.388.7938

Stantec
141 Kelsey Drive
St. John's, NL A1B 0L2
t. 709.576.1458
f. 709.576.2126

N

LEGEND

- TRAIL CENTRELINE
- TRAIL EDGE-OPTION 1
- TRAIL EDGE-OPTION 2
- APRON
- CLEARING AND GRUBBING
- RETAINING WALL
- HANDRAIL
- NEW BOARDWALK
- EXISTING TRAIL TO BE REMOVED
- LAND FOR ACQUISITION

PRELIMINARY
ISSUED FOR REVIEW ONLY

Drawing Name:

VIRGINIA RIVER TRAIL
PROPOSED TRAIL ALIGNMENT

No.	Revision	Date

Scale: 1:300	Date: MARCH 2019
Drawn by: NM	Checked by: JWS
Approved by:	Dept. Approval:

Stamp:

Drawing No.

TRAIL SECTION 10

EXISTING BOARDWALK TO BE REMOVED

2223

APPROXIMATE WALL HEIGHT = 1.0m

2141

EXISTING BOARDWALK TO REMAIN

APPROXIMATE WALL HEIGHT = 1.0m

2128

2077

MULTI-USE CROSSING WITH MEDIAN


SIDEWALK

2058

2005

EXISTING BRIDGE TO BE REPLACED WITH 2.4m Ø CULVERT

KEY PLAN

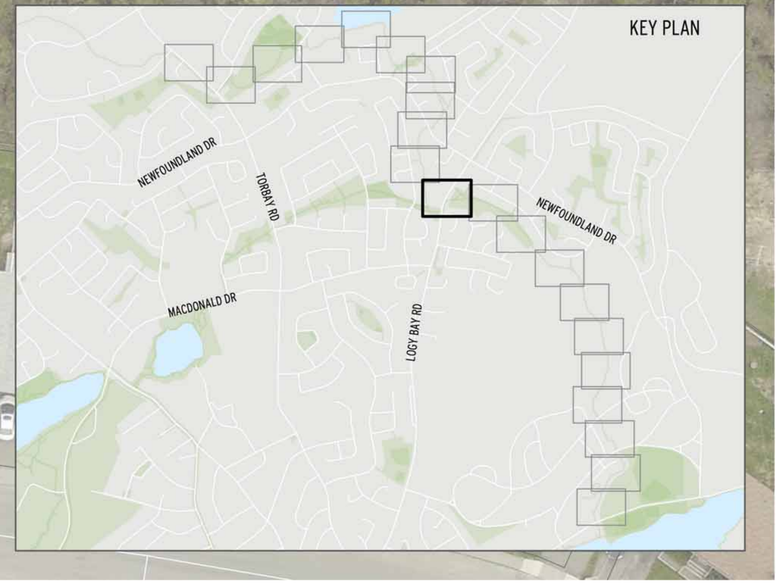

BIKE ST. JOHN'S MASTER PLAN

Client:

ST. JOHN'S

trace
698 Main St., Suite 202
Moncton, NB E1C 1E4
t. 506.386.2946
f. 506.388.7938

Stantec
141 Kelsey Drive
St. John's, NL A1B 0L2
t. 709.576.1458
f. 709.576.2126

N

LEGEND

- TRAIL CENTRELINE
- TRAIL EDGE-OPTION 1
- TRAIL EDGE-OPTION 2
- APRON
- CLEARING AND GRUBBING
- RETAINING WALL
- HANDRAIL
- NEW BOARDWALK
- EXISTING TRAIL TO BE REMOVED
- LAND FOR ACQUISITION

PRELIMINARY
ISSUED FOR REVIEW ONLY

Drawing Name:

VIRGINIA RIVER TRAIL
PROPOSED TRAIL ALIGNMENT


No.	Revision	Date

Scale:	Date:
1:300	MARCH 2019
Drawn by: NM	Checked by: JWS
Approved by:	Dept. Approval:

Stamp:

Drawing No.

TRAIL SECTION 11

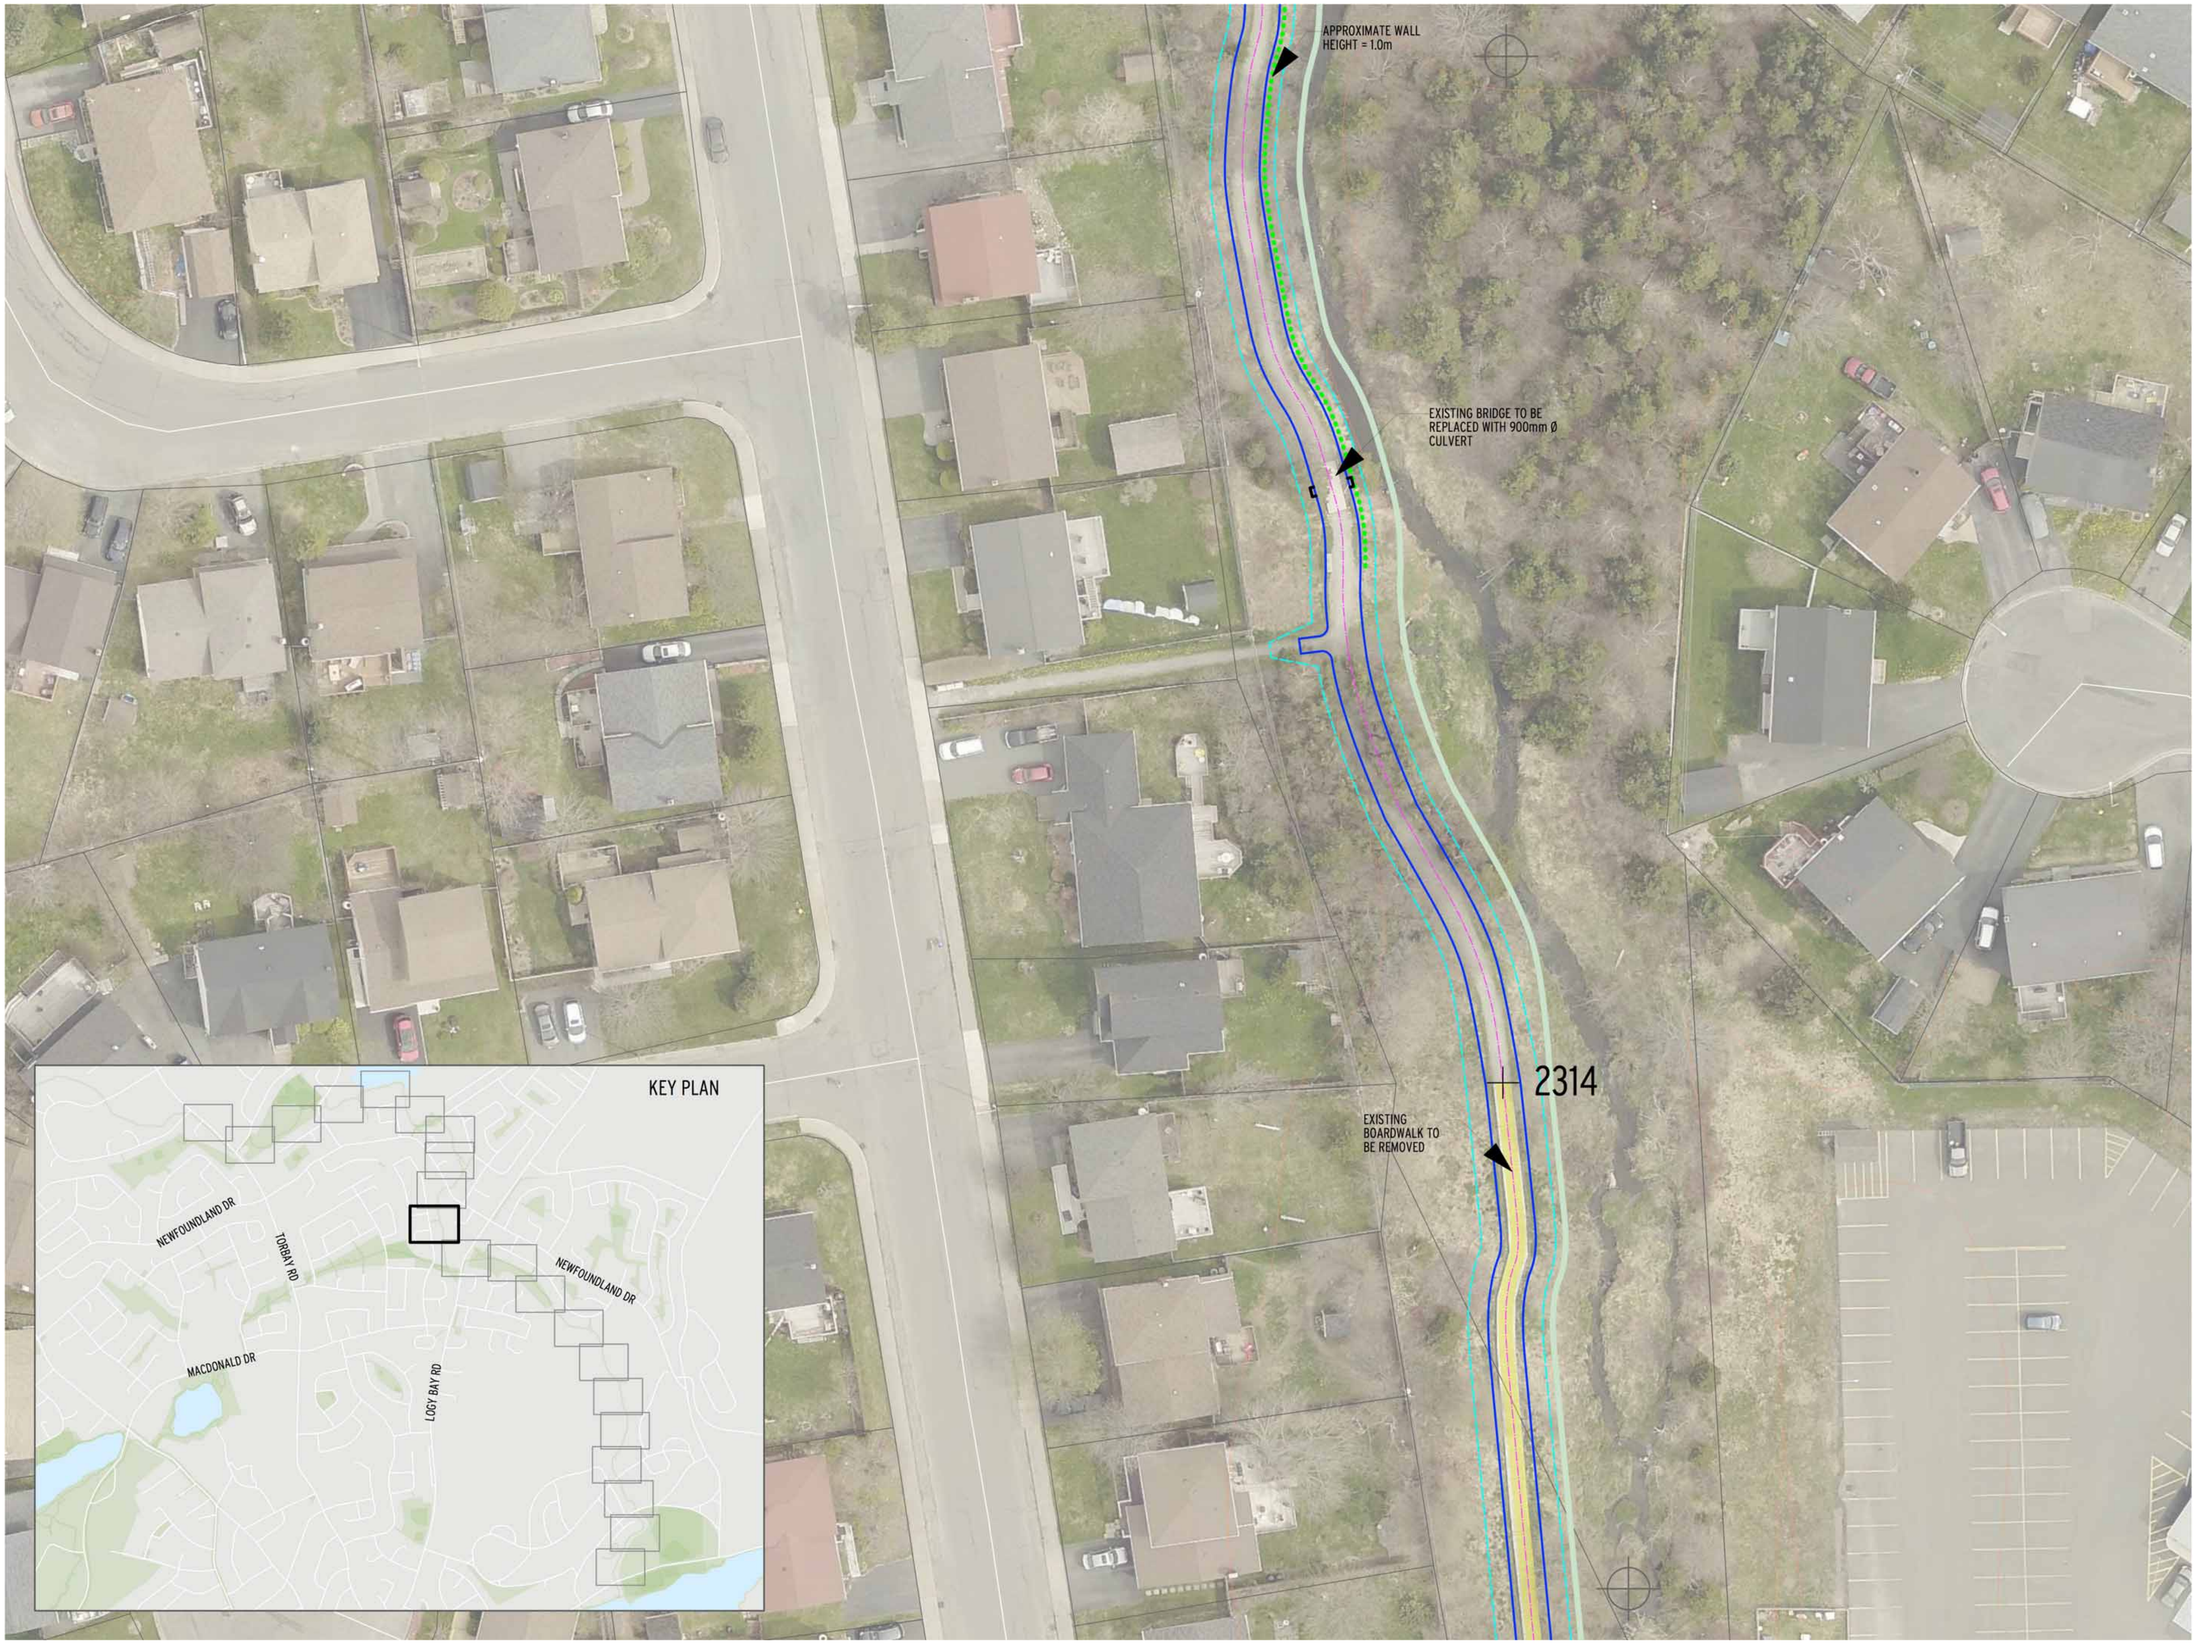

BIKE ST. JOHN'S MASTER PLAN

Client:

ST. JOHN'S

trace
698 Main St., Suite 202
Moncton, NB E1C 1E4
t. 506.386.2946
f. 506.388.7938

Stantec
141 Kelsey Drive
St. John's, NL A1B 0L2
t. 709.576.1458
f. 709.576.2126

N

LEGEND

- TRAIL CENTRELINE
- TRAIL EDGE-OPTION 1
- TRAIL EDGE-OPTION 2
- APRON
- CLEARING AND GRUBBING
- RETAINING WALL
- HANDRAIL
- NEW BOARDWALK
- EXISTING TRAIL TO BE REMOVED
- LAND FOR ACQUISITION

PRELIMINARY
ISSUED FOR REVIEW ONLY

Drawing Name:

VIRGINIA RIVER TRAIL
PROPOSED TRAIL ALIGNMENT

No.	Revision	Date

Scale: 1:300	Date: MARCH 2019
Drawn by: NM	Checked by: JWS
Approved by:	Dept. Approval:

Stamp:

Drawing No.

TRAIL SECTION 12



BIKE ST. JOHN'S MASTER PLAN

Client:

ST. JOHN'S

trace
698 Main St., Suite 202
Moncton, NB E1C 1E4
t. 506.386.2946
f. 506.388.7938

Stantec
141 Kelsey Drive
St. John's, NL A1B 0L2
t. 709.576.1458
f. 709.576.2126

N

LEGEND

- TRAIL CENTRELINE
- TRAIL EDGE-OPTION 1
- TRAIL EDGE-OPTION 2
- APRON
- CLEARING AND GRUBBING
- RETAINING WALL
- HANDRAIL
- NEW BOARDWALK
- EXISTING TRAIL TO BE REMOVED
- LAND FOR ACQUISITION

PRELIMINARY
ISSUED FOR REVIEW ONLY

Drawing Name:

VIRGINIA RIVER TRAIL
PROPOSED TRAIL ALIGNMENT

No.	Revision	Date

Scale:	Date:
1:300	MARCH 2019
Drawn by: NM	Checked by: JWS
Approved by:	Dept. Approval:

Stamp:

Drawing No.

TRAIL SECTION 13



BIKE ST. JOHN'S MASTER PLAN

Client:

ST. JOHN'S

trace
698 Main St., Suite 202
Moncton, NB E1C 1E4
t. 506.386.2946
f. 506.388.7938

Stantec
141 Kelsey Drive
St. John's, NL A1B 0L2
t. 709.576.1458
f. 709.576.2126

N

LEGEND

- TRAIL CENTRELINE
- TRAIL EDGE-OPTION 1
- TRAIL EDGE-OPTION 2
- APRON
- CLEARING AND GRUBBING
- RETAINING WALL
- HANDRAIL
- NEW BOARDWALK
- EXISTING TRAIL TO BE REMOVED
- LAND FOR ACQUISITION

PRELIMINARY
ISSUED FOR REVIEW ONLY

Drawing Name:

VIRGINIA RIVER TRAIL
PROPOSED TRAIL ALIGNMENT

No.	Revision	Date

Scale: 1:300	Date: MARCH 2019
Drawn by: NM	Checked by: JWS
Approved by:	Dept. Approval:

Stamp:

Drawing No.

TRAIL SECTION 14

EXISTING BRIDGE TO REMAIN

2937

2949

2863

APPROXIMATE WALL HEIGHT = 1.5m

2795

EXISTING BOARDWALK TO BE REMOVED

KEY PLAN

NEWFOUNDLAND DR

TORBAY RD

NEWFOUNDLAND DR

MACDONALD DR

LOGY BAY RD

BIKE ST. JOHN'S MASTER PLAN

Client:

ST. JOHN'S

trace
698 Main St., Suite 202
Moncton, NB E1C 1E4
t. 506.386.2946
f. 506.388.7938

Stantec
141 Kelsey Drive
St. John's, NL A1B 0L2
t. 709.576.1458
f. 709.576.2126

N

LEGEND

- TRAIL CENTRELINE
- TRAIL EDGE-OPTION 1
- TRAIL EDGE-OPTION 2
- APRON
- CLEARING AND GRUBBING
- RETAINING WALL
- HANDRAIL
- NEW BOARDWALK
- EXISTING TRAIL TO BE REMOVED
- LAND FOR ACQUISITION

PRELIMINARY
ISSUED FOR REVIEW ONLY

Drawing Name:

VIRGINIA RIVER TRAIL
PROPOSED TRAIL ALIGNMENT


No.	Revision	Date

Scale:	Date:
1:300	MARCH 2019
Drawn by: NM	Checked by: JWS
Approved by:	Dept. Approval:

Stamp:

Drawing No.

TRAIL SECTION 15

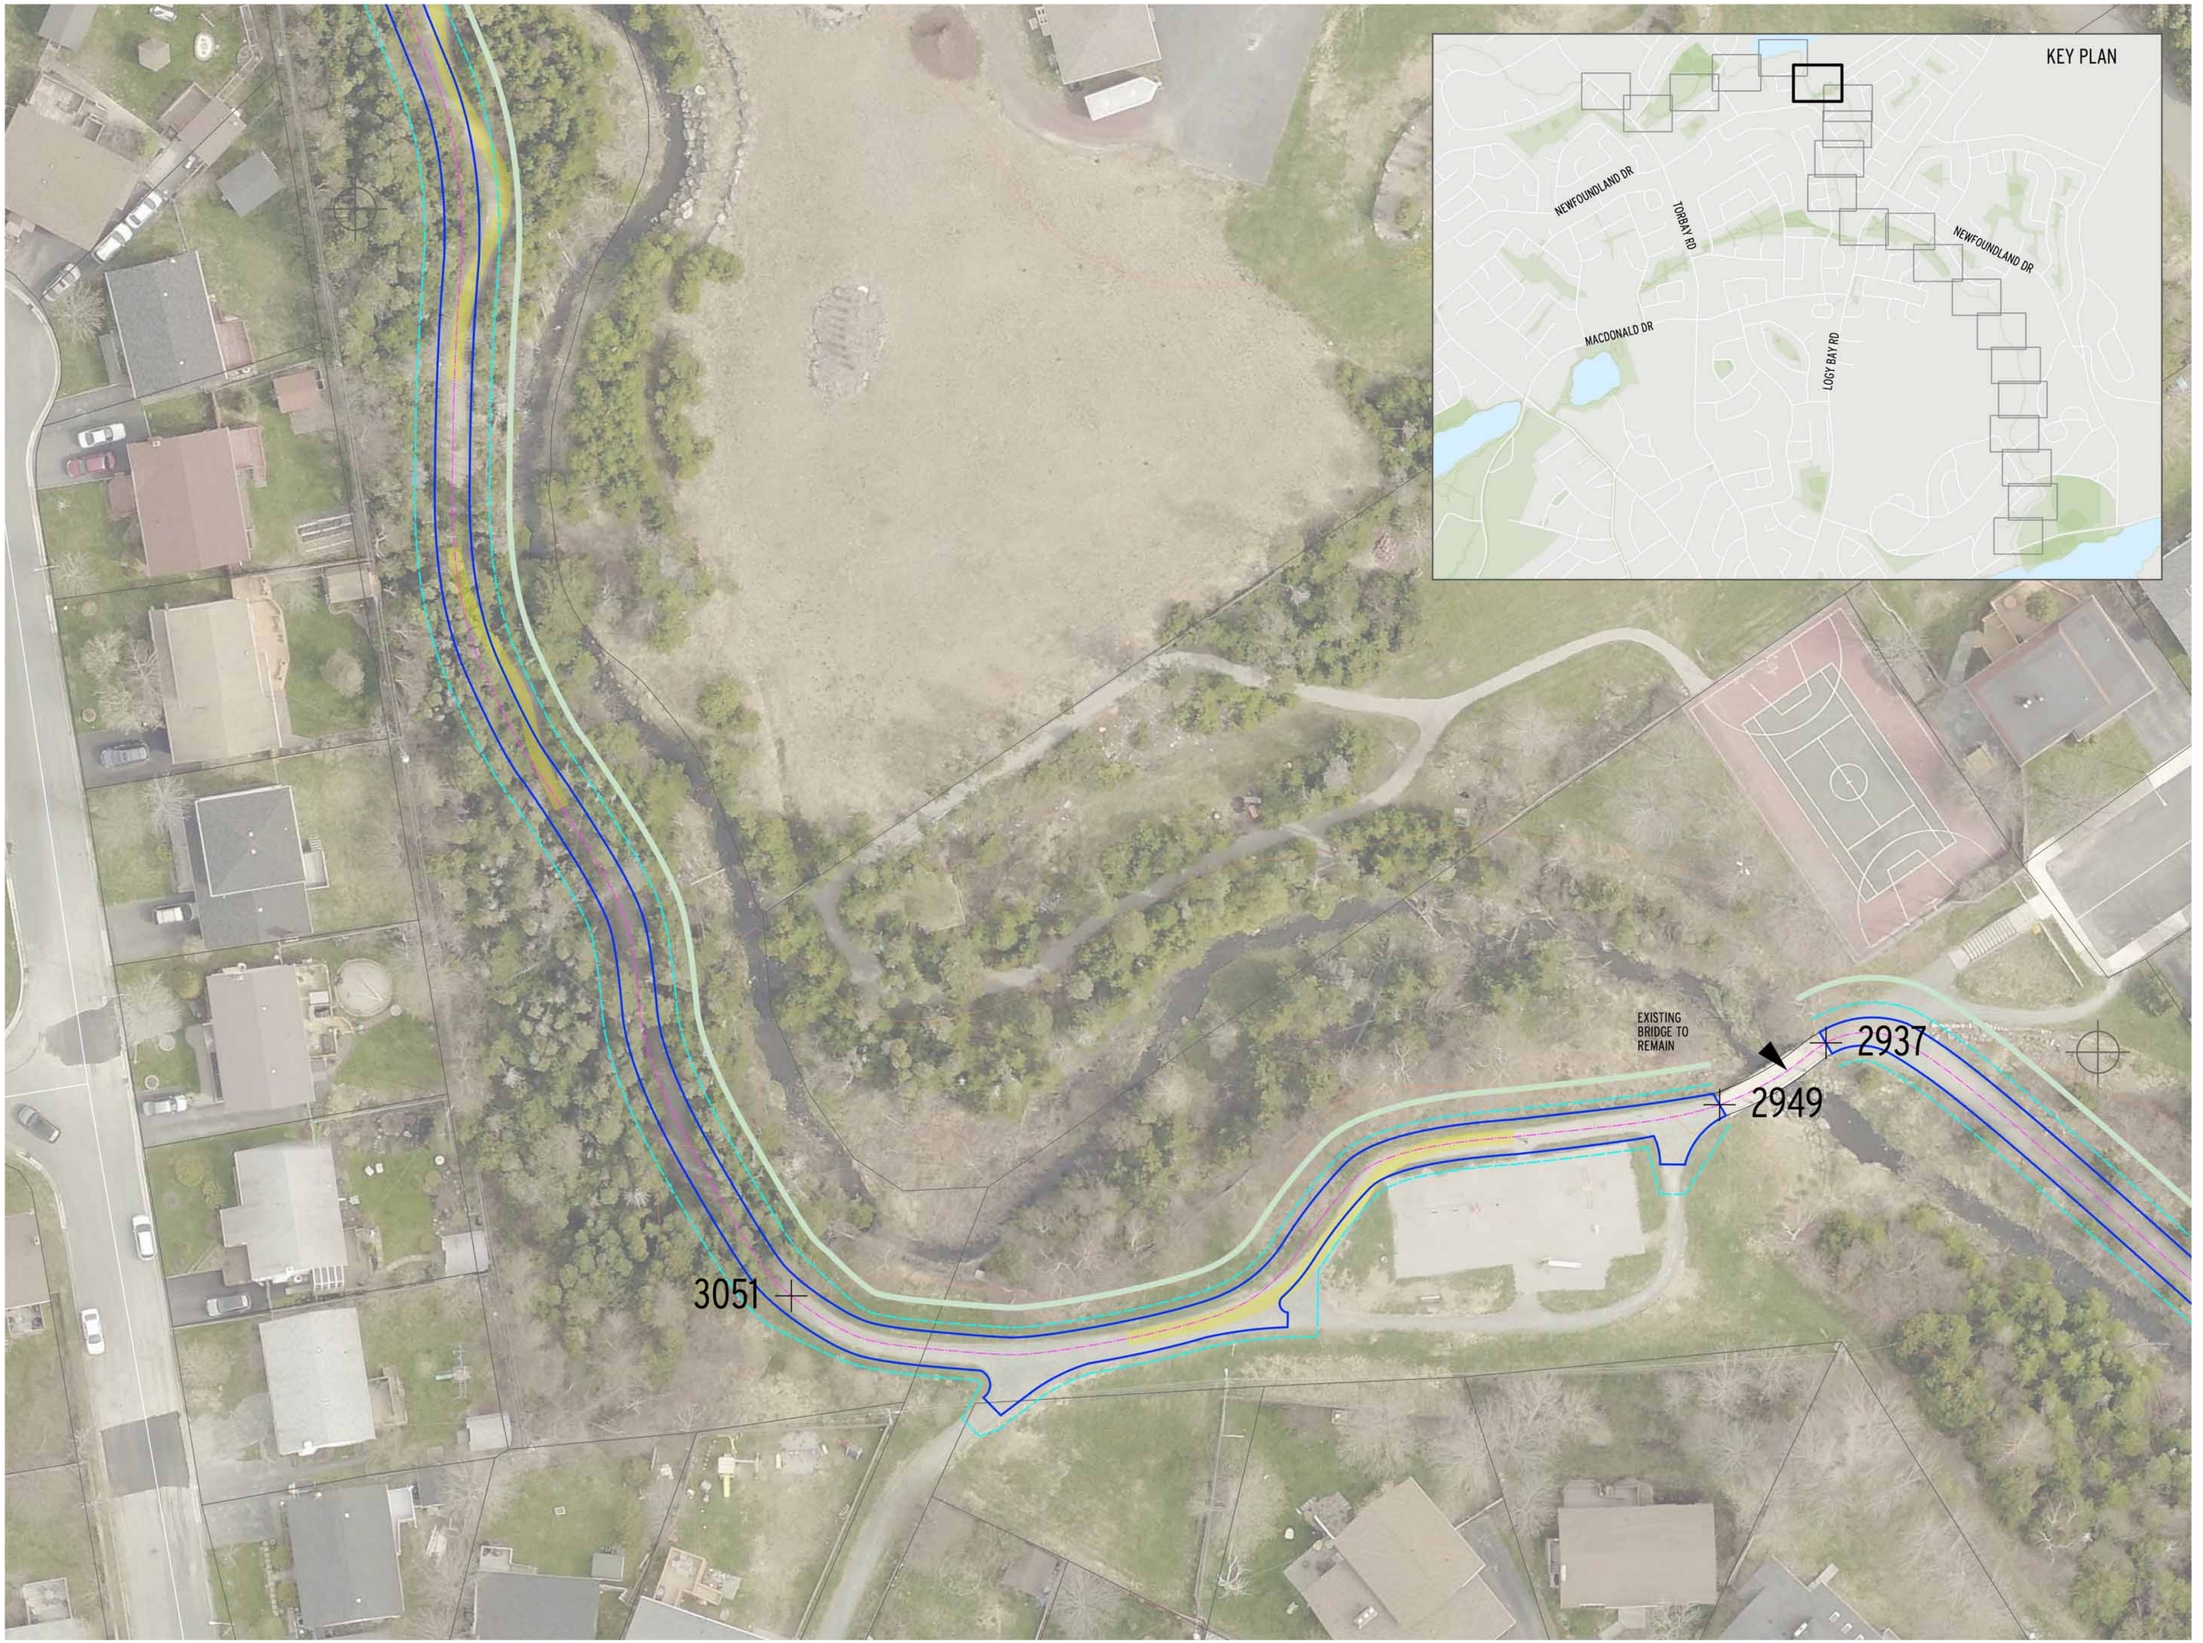

BIKE ST. JOHN'S MASTER PLAN

Client:

ST. JOHN'S

trace
698 Main St., Suite 202
Moncton, NB E1C 1E4
t. 506.386.2946
f. 506.388.7938

Stantec
141 Kelsey Drive
St. John's, NL A1B 0L2
t. 709.576.1458
f. 709.576.2126

N

LEGEND

- TRAIL CENTRELINE
- TRAIL EDGE-OPTION 1
- TRAIL EDGE-OPTION 2
- APRON
- CLEARING AND GRUBBING
- RETAINING WALL
- HANDRAIL
- NEW BOARDWALK
- EXISTING TRAIL TO BE REMOVED
- LAND FOR ACQUISITION

PRELIMINARY
ISSUED FOR REVIEW ONLY

Drawing Name:

VIRGINIA RIVER TRAIL
PROPOSED TRAIL ALIGNMENT


No.	Revision	Date

Scale: 1:300	Date: MARCH 2019
Drawn by: NM	Checked by: JWS
Approved by:	Dept. Approval:

Stamp:

Drawing No.

TRAIL SECTION 16

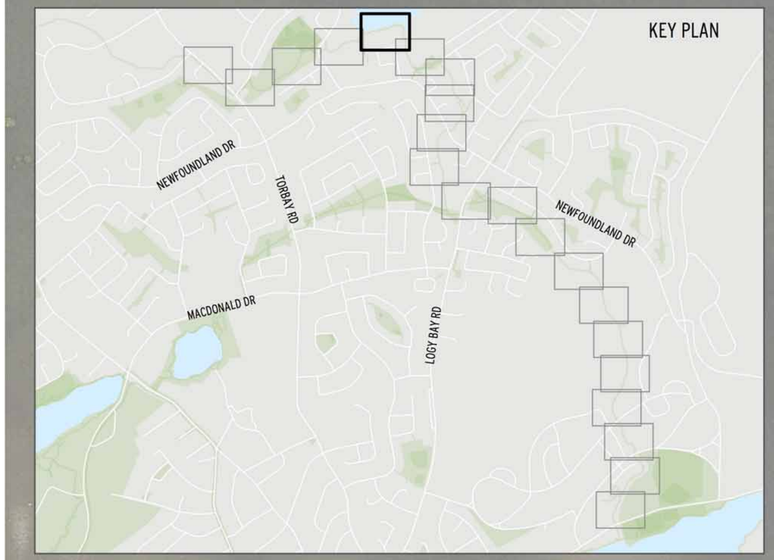

BIKE ST. JOHN'S MASTER PLAN

Client:

ST. JOHN'S

trace
698 Main St., Suite 202
Moncton, NB E1C 1E4
t. 506.386.2946
f. 506.388.7938

Stantec
141 Kelsey Drive
St. John's, NL A1B 0L2
t. 709.576.1458
f. 709.576.2126

N

LEGEND

- TRAIL CENTRELINE
- TRAIL EDGE-OPTION 1
- TRAIL EDGE-OPTION 2
- APRON
- CLEARING AND GRUBBING
- RETAINING WALL
- HANDRAIL
- NEW BOARDWALK
- EXISTING TRAIL TO BE REMOVED
- LAND FOR ACQUISITION

PRELIMINARY
ISSUED FOR REVIEW ONLY

Drawing Name:

VIRGINIA RIVER TRAIL
PROPOSED TRAIL ALIGNMENT


No.	Revision	Date

Scale: 1:300	Date: MARCH 2019
Drawn by: NM	Checked by: JWS
Approved by:	Dept. Approval:

Stamp:

Drawing No.

TRAIL SECTION 17

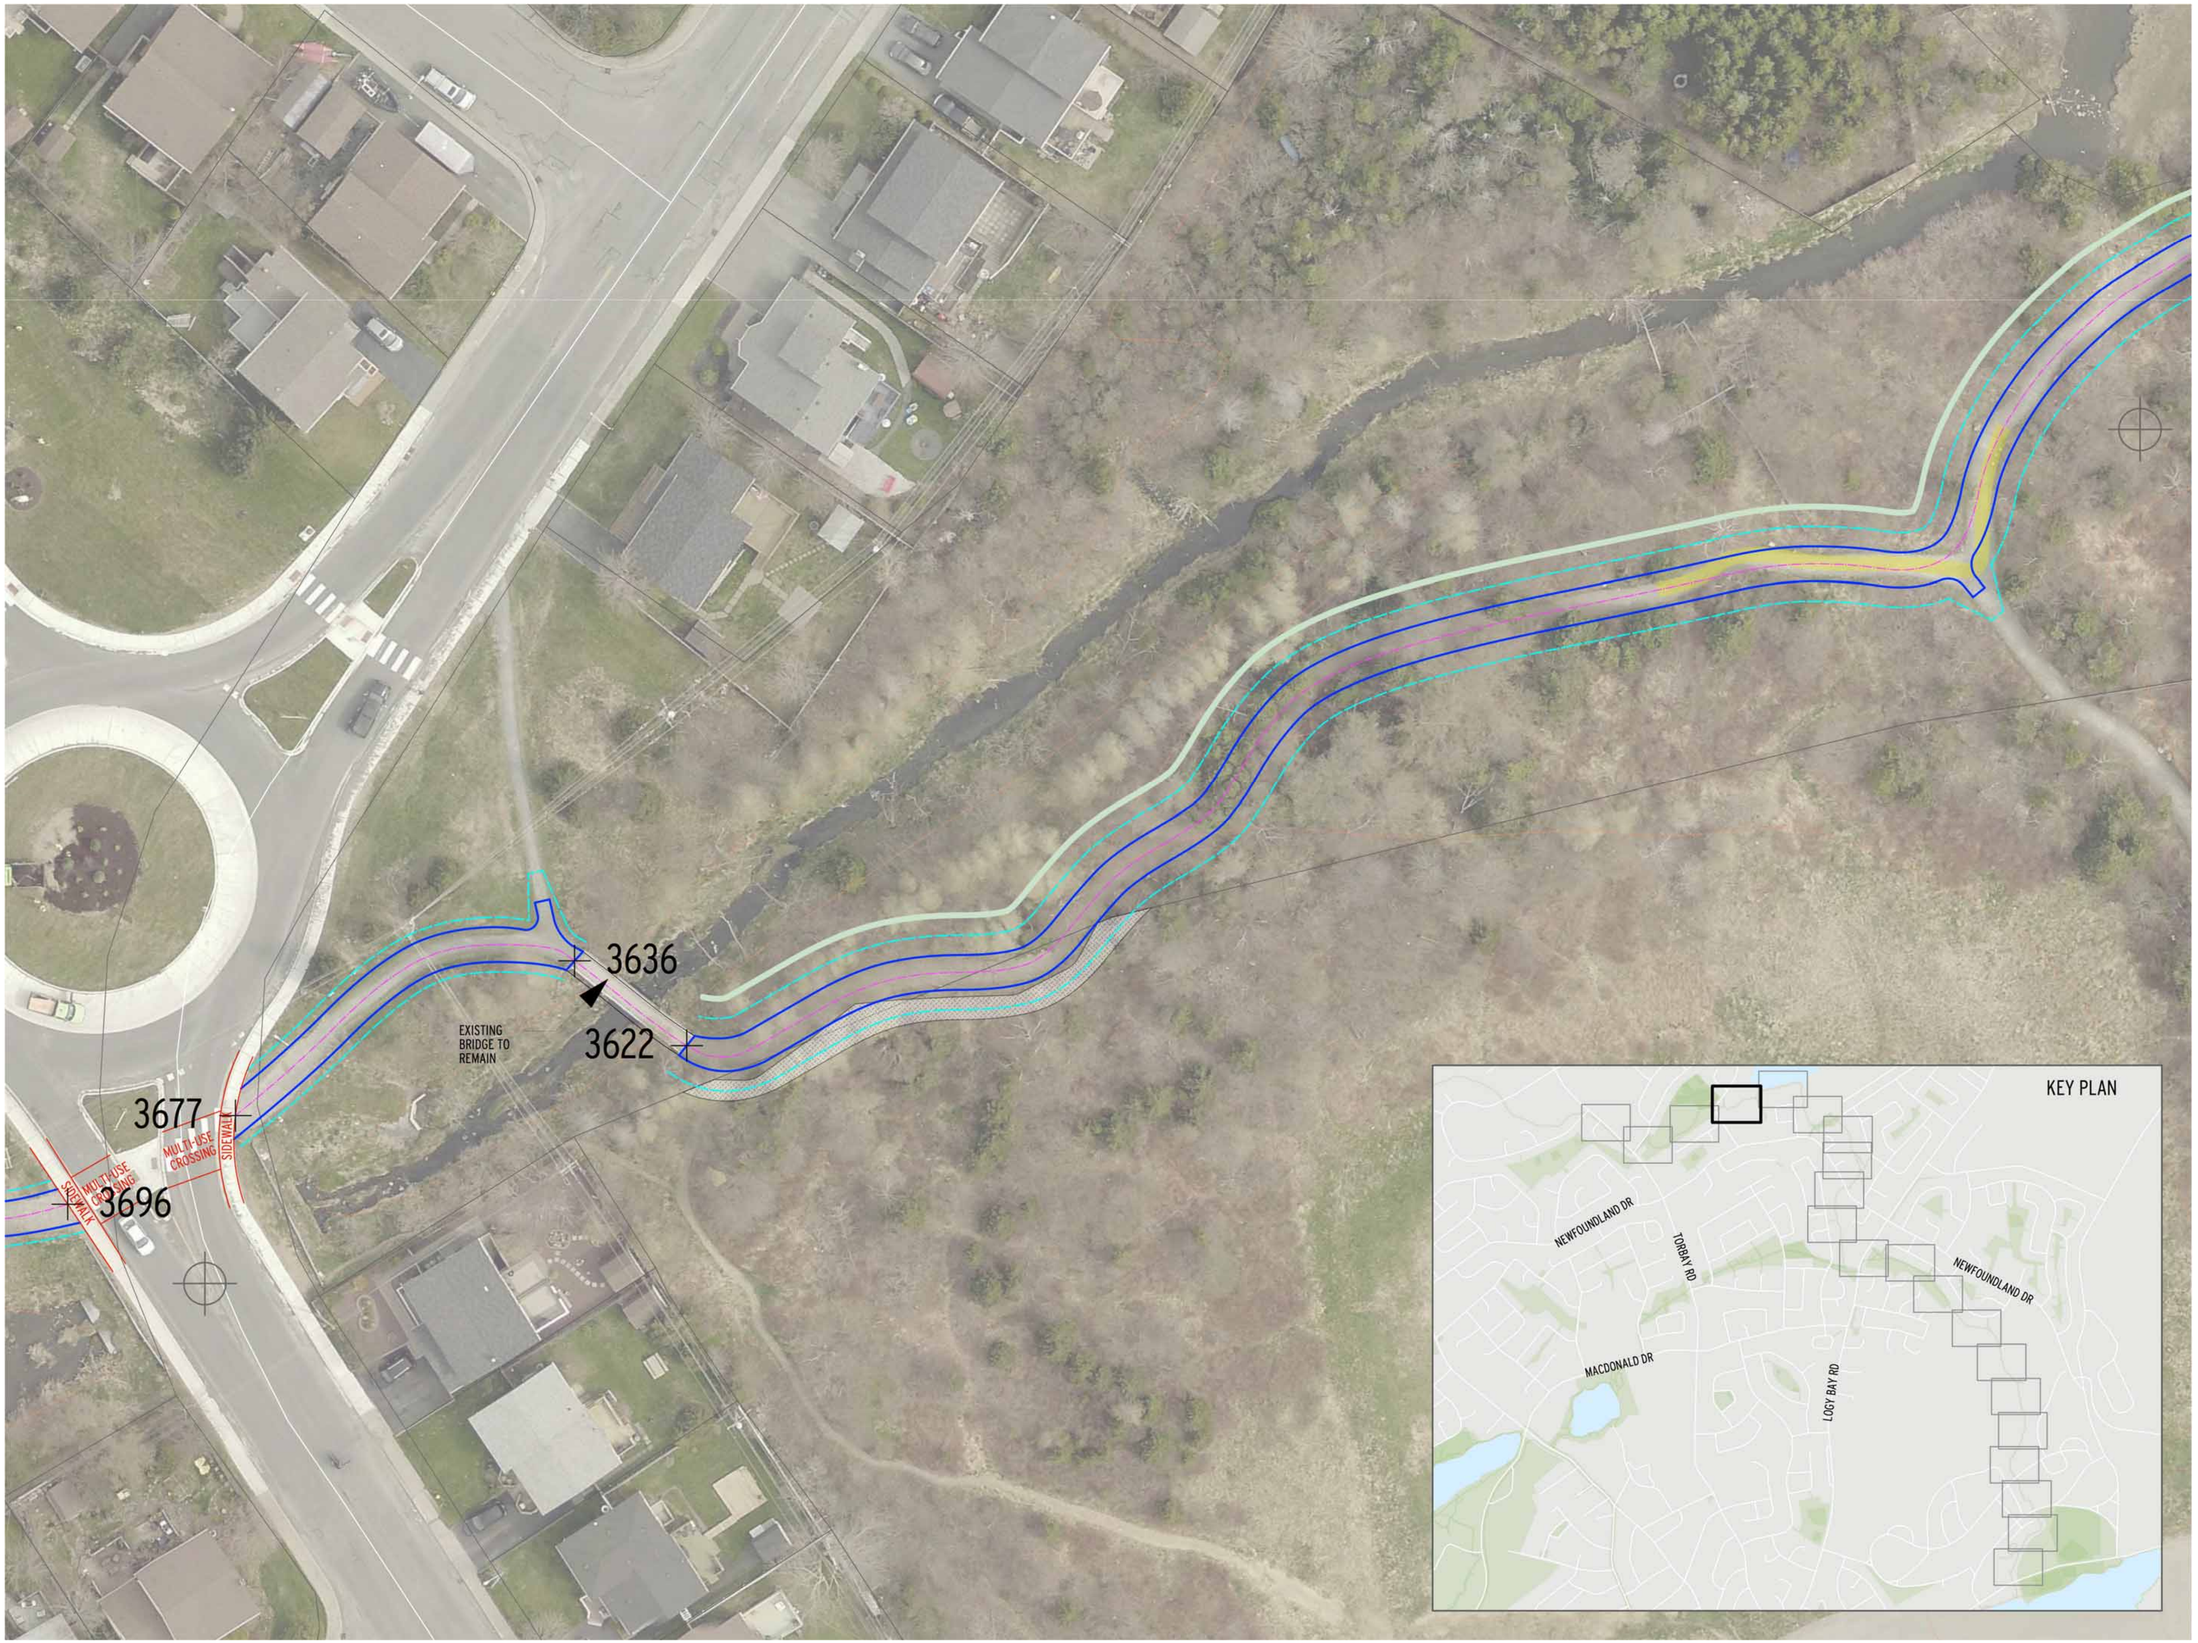

BIKE ST. JOHN'S MASTER PLAN

Client:

ST. JOHN'S

trace
698 Main St., Suite 202
Moncton, NB E1C 1E4
t. 506.386.2946
f. 506.388.7938

Stantec
141 Kelsey Drive
St. John's, NL A1B 0L2
t. 709.576.1458
f. 709.576.2126

N

LEGEND

- TRAIL CENTRELINE
- TRAIL EDGE-OPTION 1
- TRAIL EDGE-OPTION 2
- APRON
- CLEARING AND GRUBBING
- RETAINING WALL
- HANDRAIL
- NEW BOARDWALK
- EXISTING TRAIL TO BE REMOVED
- LAND FOR ACQUISITION

KEY PLAN

PRELIMINARY
ISSUED FOR REVIEW ONLY

Drawing Name:

VIRGINIA RIVER TRAIL
PROPOSED TRAIL ALIGNMENT

No.	Revision	Date

Scale: 1:300	Date: MARCH 2019
Drawn by: NM	Checked by: JWS
Approved by:	Dept. Approval:

Stamp:

Drawing No.

TRAIL SECTION 18



BIKE ST. JOHN'S MASTER PLAN

Client:

ST. JOHN'S

trace
698 Main St., Suite 202
Moncton, NB E1C 1E4
t. 506.386.2946
f. 506.388.7938

Stantec
141 Kelsey Drive
St. John's, NL A1B 0L2
t. 709.576.1458
f. 709.576.2126

N

LEGEND

- TRAIL CENTRELINE
- TRAIL EDGE-OPTION 1
- TRAIL EDGE-OPTION 2
- APRON
- CLEARING AND GRUBBING
- RETAINING WALL
- HANDRAIL
- NEW BOARDWALK
- EXISTING TRAIL TO BE REMOVED
- LAND FOR ACQUISITION

PRELIMINARY
ISSUED FOR REVIEW ONLY

Drawing Name:

VIRGINIA RIVER TRAIL
PROPOSED TRAIL ALIGNMENT


No.	Revision	Date

Scale: 1:300	Date: MARCH 2019
Drawn by: NM	Checked by: JWS
Approved by:	Dept. Approval:

Stamp:

Drawing No.

TRAIL SECTION **19**

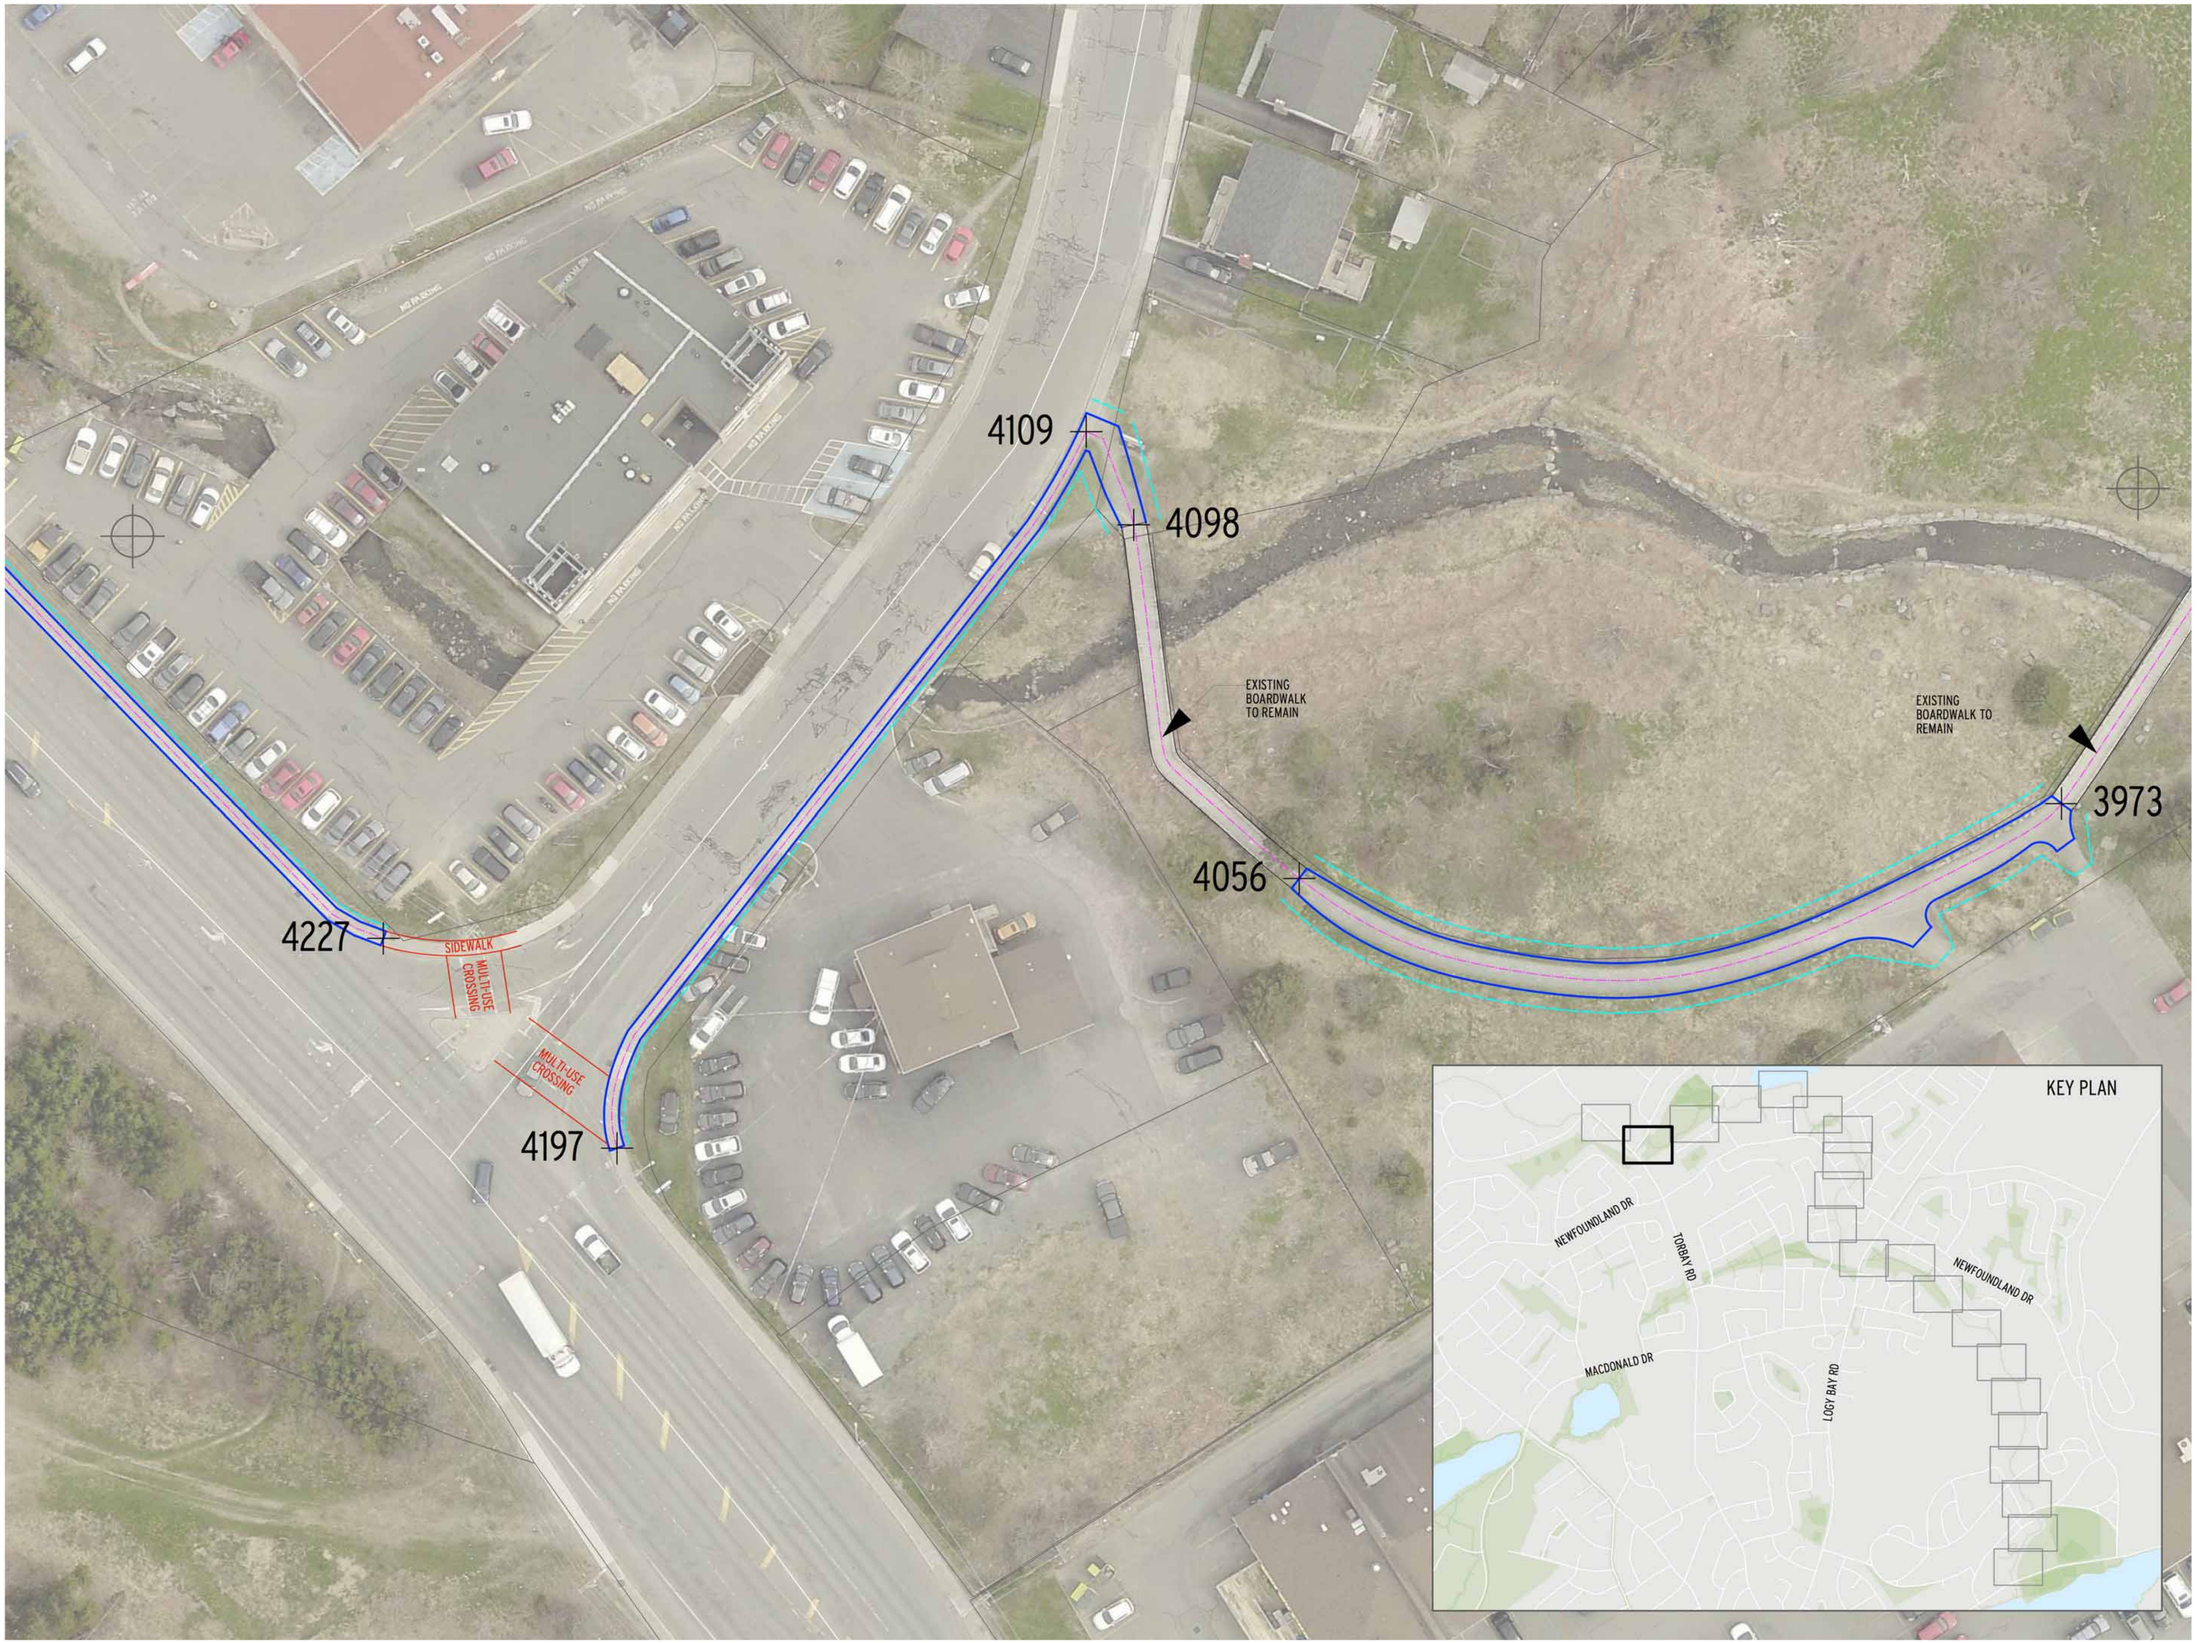

BIKE ST. JOHN'S MASTER PLAN

Client:

ST. JOHN'S

trace
698 Main St., Suite 202
Moncton, NB E1C 1E4
t. 506.386.2946
f. 506.388.7938

Stantec
141 Kelsey Drive
St. John's, NL A1B 0L2
t. 709.576.1458
f. 709.576.2126

N

LEGEND

- TRAIL CENTRELINE
- TRAIL EDGE-OPTION 1
- TRAIL EDGE-OPTION 2
- APRON
- CLEARING AND GRUBBING
- RETAINING WALL
- HANDRAIL
- NEW BOARDWALK
- EXISTING TRAIL TO BE REMOVED
- LAND FOR ACQUISITION

PRELIMINARY
ISSUED FOR REVIEW ONLY

Drawing Name:

VIRGINIA RIVER TRAIL
PROPOSED TRAIL ALIGNMENT

No.	Revision	Date

Scale: 1:300	Date: MARCH 2019
Drawn by: NM	Checked by: JWS
Approved by:	Dept. Approval:

Stamp:

Drawing No.

TRAIL SECTION **20**

4507

4527

4440

4422

4348

4330

MULTI-USE CROSSING WITH MEDIAN

SIDEWALK

MULTI-USE CROSSING

MULTI-USE CROSSING

KEY PLAN

NEWFOUNDLAND DR

TORBAY RD

NEWFOUNDLAND DR

MACDONALD DR

LOGY BAY RD

BIKE ST. JOHN'S MASTER PLAN

Client:

ST. JOHN'S

trace
698 Main St., Suite 202
Moncton, NB E1C 1E4
t. 506.386.2946
f. 506.388.7938

Stantec
141 Kelsey Drive
St. John's, NL A1B 0L2
t. 709.576.1458
f. 709.576.2126

N

LEGEND

- TRAIL CENTRELINE
- TRAIL EDGE-OPTION 1
- TRAIL EDGE-OPTION 2
- APRON
- CLEARING AND GRUBBING
- RETAINING WALL
- HANDRAIL
- NEW BOARDWALK
- EXISTING TRAIL TO BE REMOVED
- LAND FOR ACQUISITION

PRELIMINARY
ISSUED FOR REVIEW ONLY

Drawing Name:

VIRGINIA RIVER TRAIL
PROPOSED TRAIL ALIGNMENT

No.	Revision	Date

Scale: 1:300	Date: MARCH 2019
Drawn by: NM	Checked by: JWS
Approved by:	Dept. Approval:

Stamp:

Drawing No.

TRAIL SECTION 21