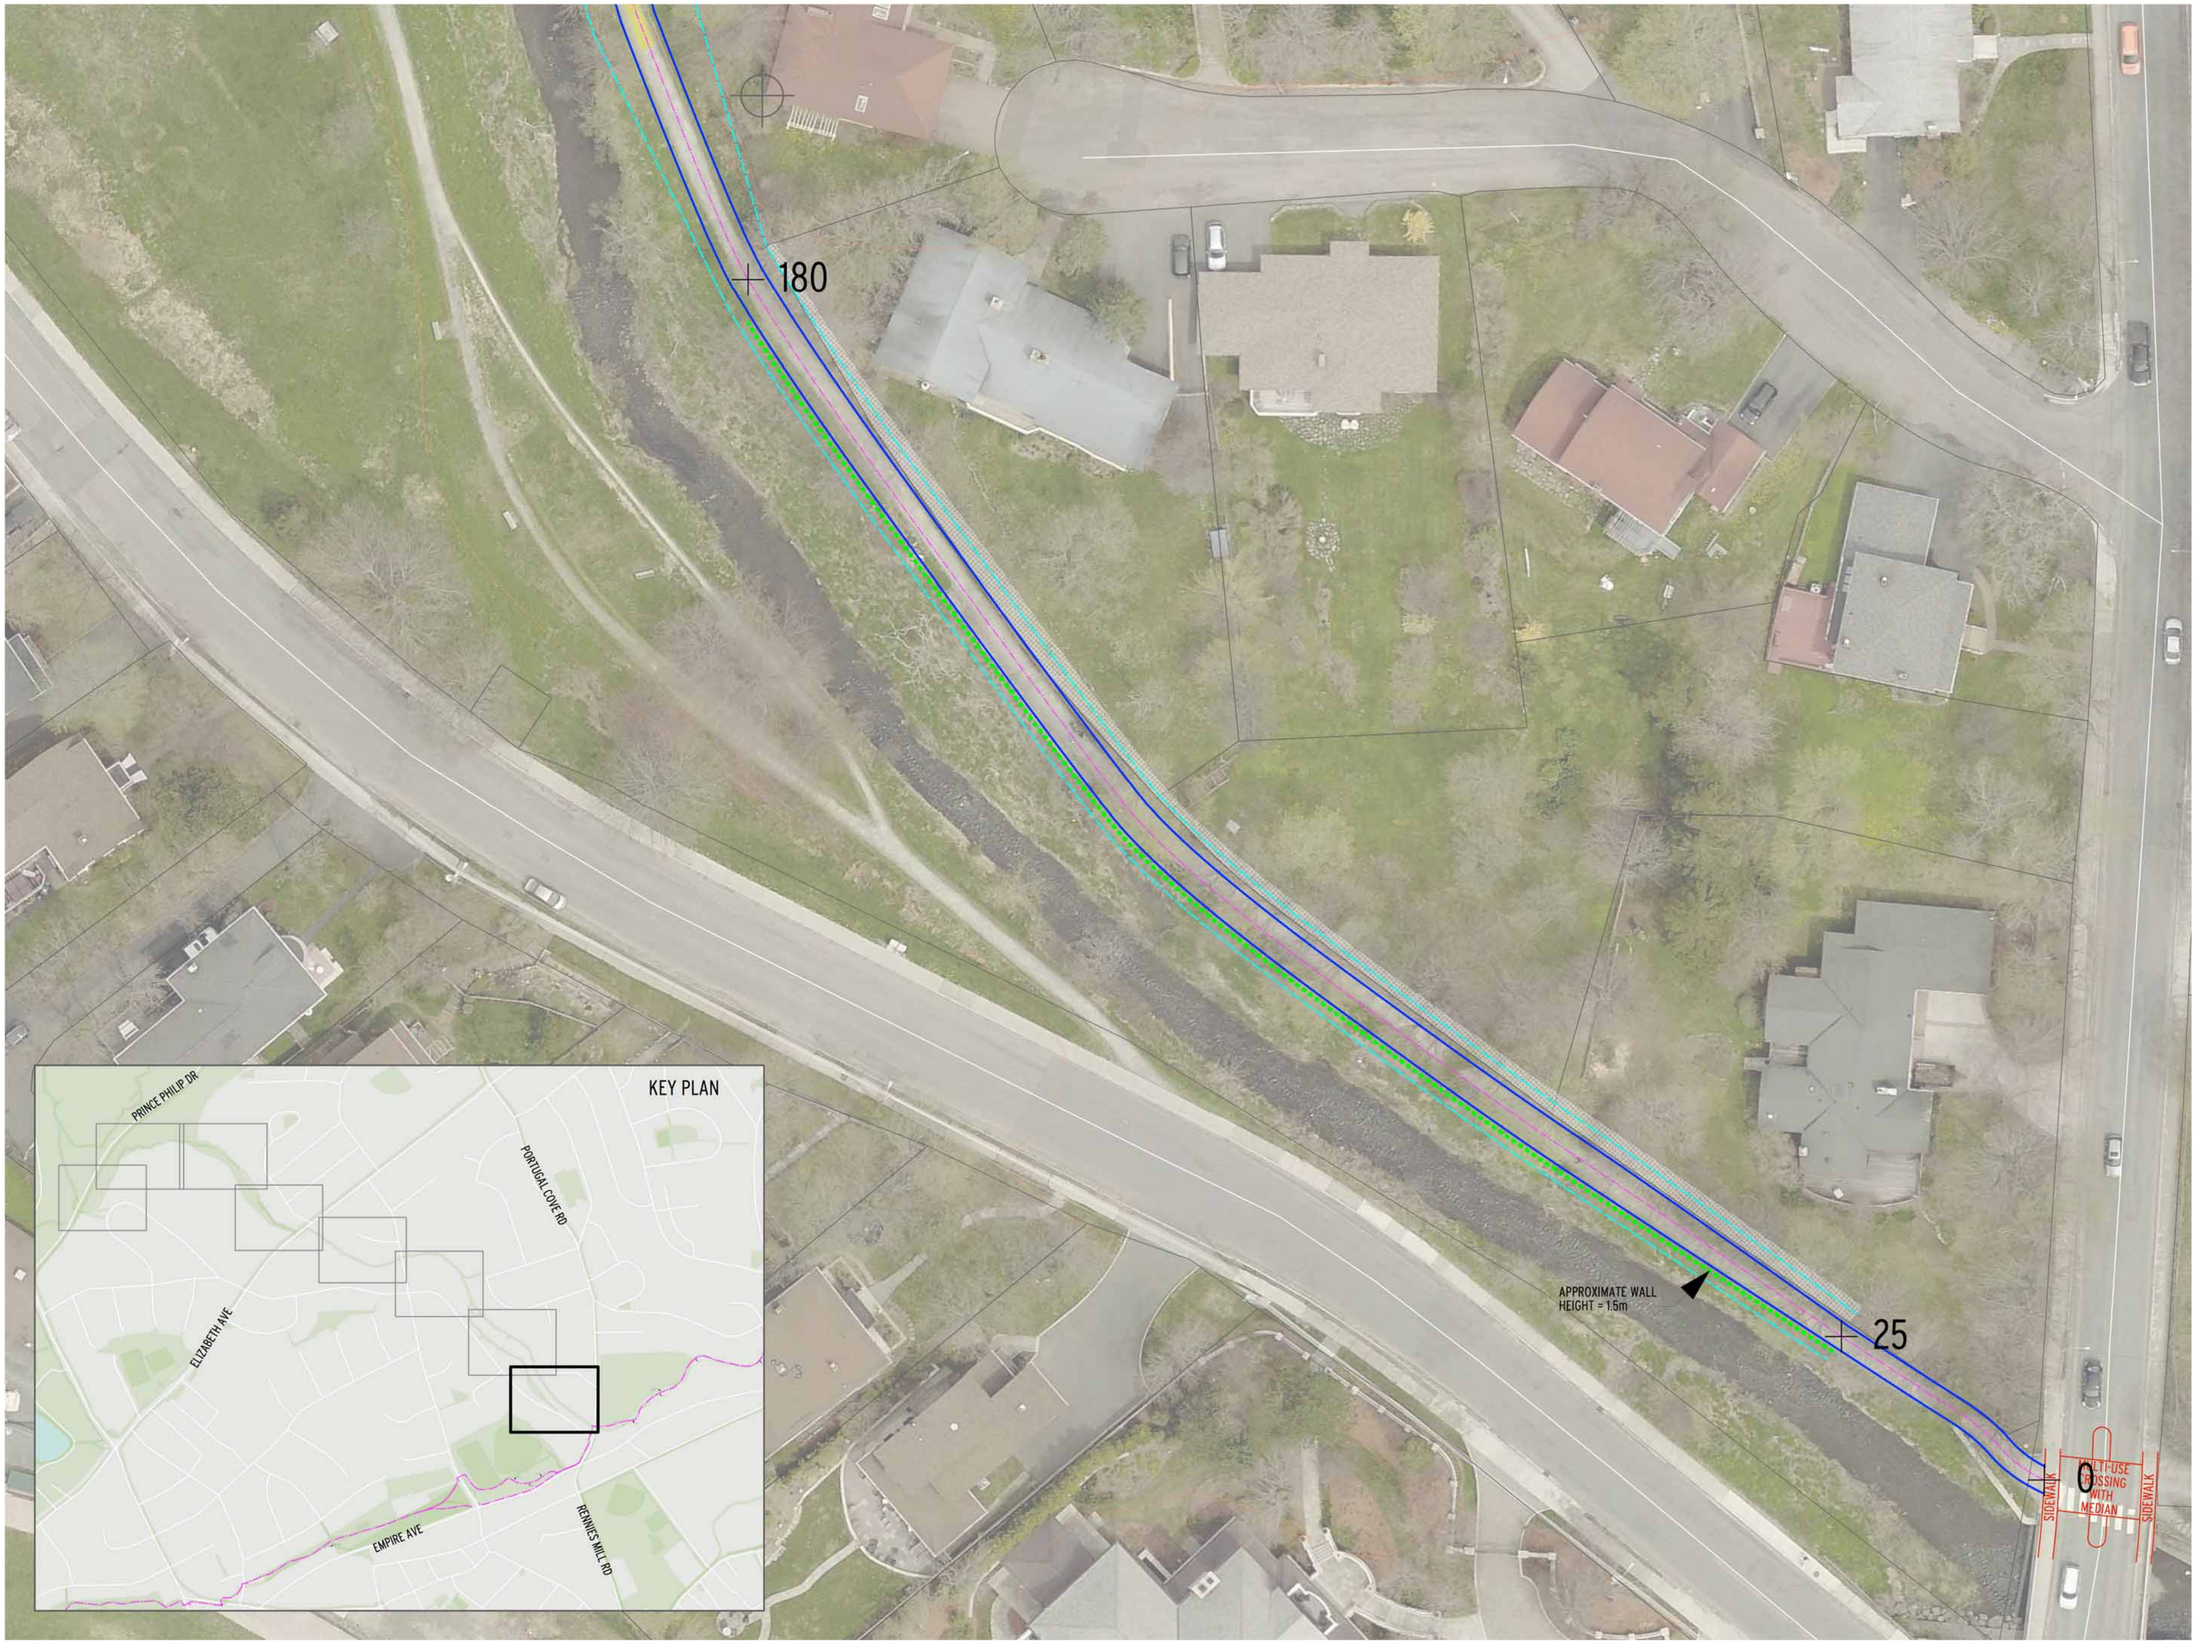


BIKE ST. JOHN'S MASTER PLAN

Client:

ST. JOHN'S

trace
698 Main St., Suite 202
Moncton, NB E1C 1E4
t. 506.386.2946
f. 506.388.7938

Stantec
141 Kelsey Drive
St. John's, NL A1B 0L2
t. 709.576.1458
f. 709.576.2126

N

LEGEND

- TRAIL CENTRELINE
- TRAIL EDGE-OPTION 1
- TRAIL EDGE-OPTION 2
- APRON
- CLEARING AND GRUBBING
- RETAINING WALL
- HANDRAIL
- NEW BOARDWALK
- EXISTING TRAIL TO BE REMOVED
- LAND FOR ACQUISITION

PRELIMINARY
ISSUED FOR REVIEW ONLY

Drawing Name:

RENNIE'S RIVER TRAIL
PROPOSED TRAIL ALIGNMENT


No.	Revision	Date

Scale: 1:300	Date: MARCH 2019
Drawn by: NM	Checked by: JWS
Approved by:	Dept. Approval:

Stamp:

Drawing No.

TRAIL SECTION **01**

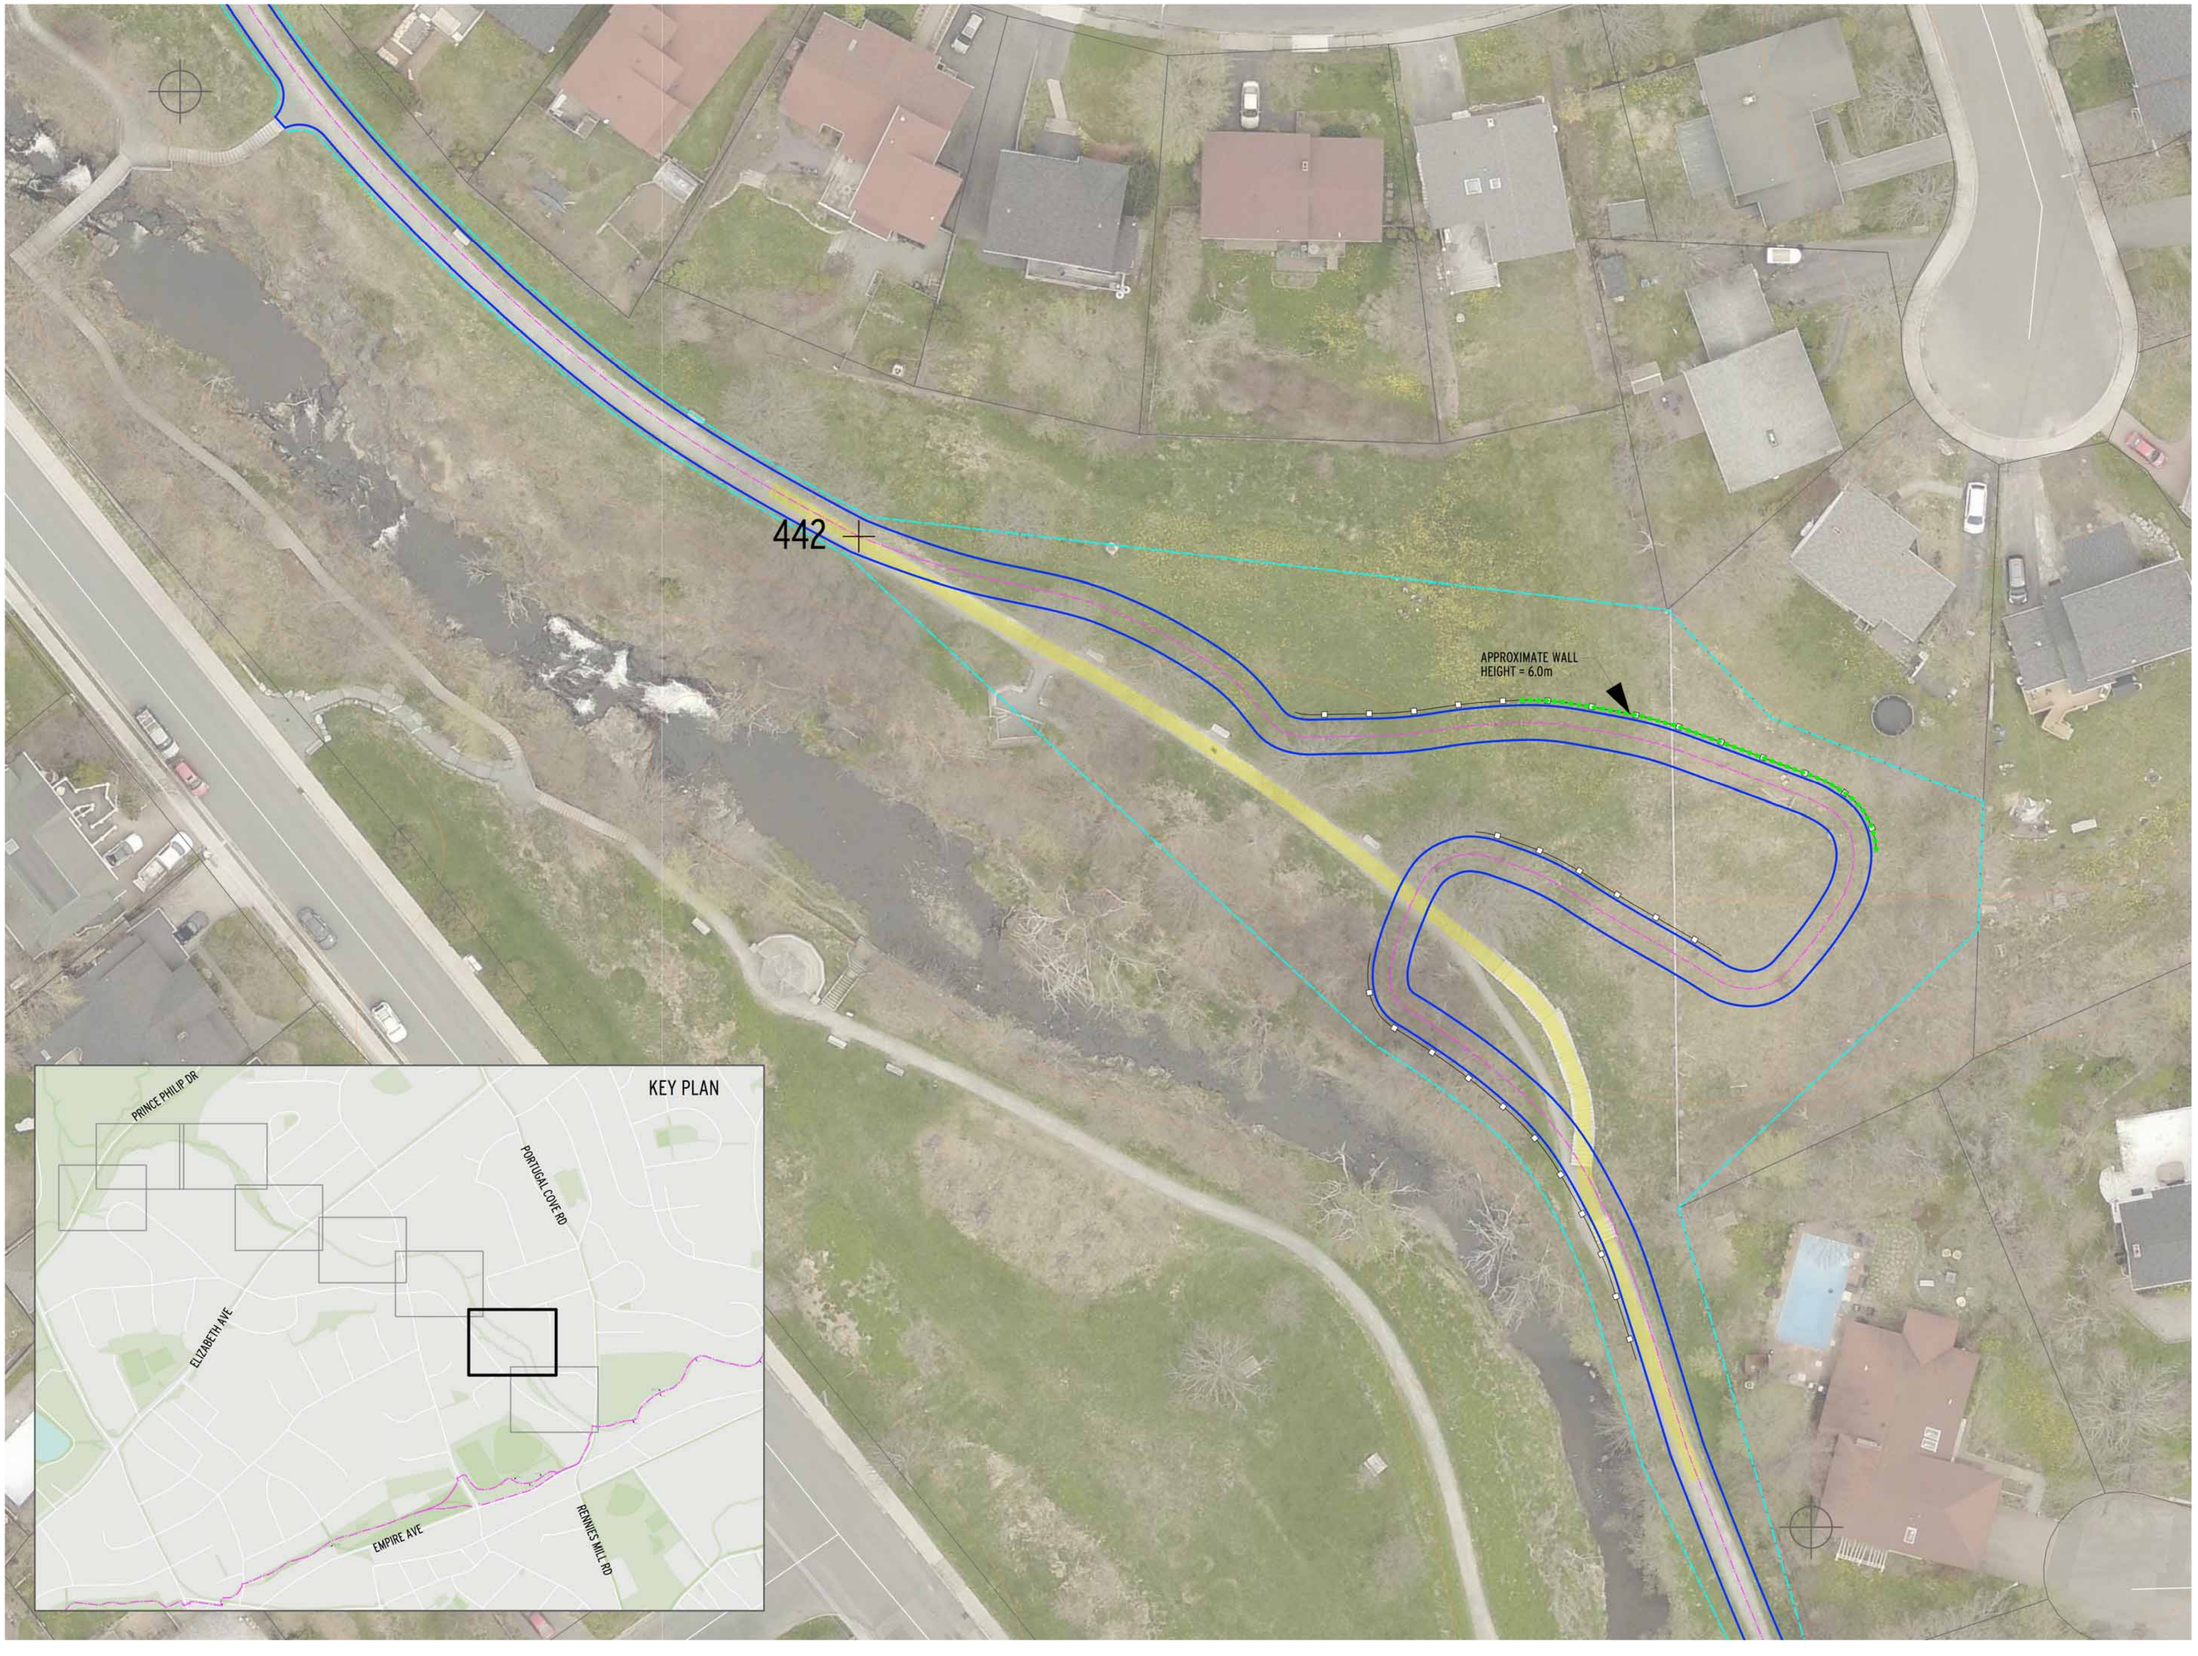

BIKE ST. JOHN'S MASTER PLAN

Client:

ST. JOHN'S

trace
698 Main St., Suite 202
Moncton, NB E1C 1E4
t. 506.386.2946
f. 506.388.7938

Stantec
141 Kelsey Drive
St. John's, NL A1B 0L2
t. 709.576.1458
f. 709.576.2126

N

LEGEND

- TRAIL CENTRELINE
- TRAIL EDGE-OPTION 1
- TRAIL EDGE-OPTION 2
- APRON
- CLEARING AND GRUBBING
- RETAINING WALL
- HANDRAIL
- NEW BOARDWALK
- EXISTING TRAIL TO BE REMOVED
- LAND FOR ACQUISITION

PRELIMINARY
ISSUED FOR REVIEW ONLY

Drawing Name:

RENNIE'S RIVER TRAIL
PROPOSED TRAIL ALIGNMENT

No.	Revision	Date

Scale:	Date:
1:300	MARCH 2019
Drawn by: NM	Checked by: JWS
Approved by:	Dept. Approval:

Stamp:

Drawing No.

TRAIL SECTION 02

EXISTING BOARDWALK TO BE REPLACED

736

786

APPROXIMATE WALL HEIGHT = 2.0m

MULTI-USE CROSSING


SIDEWALK

RIDEWALK

798

APPROXIMATE WALL HEIGHT = 1.5m

KEY PLAN

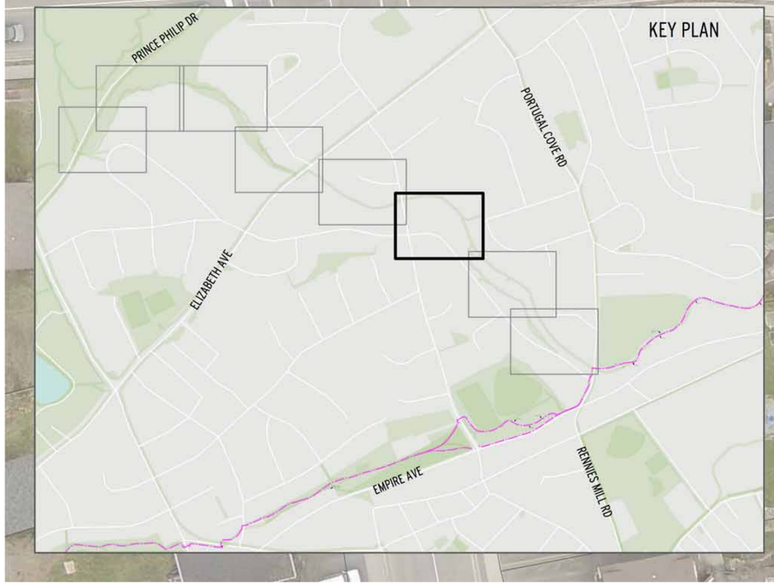

BIKE ST. JOHN'S MASTER PLAN

Client:

ST. JOHN'S

trace
698 Main St., Suite 202
Moncton, NB E1C 1E4
t. 506.386.2946
f. 506.388.7938

Stantec
141 Kelsey Drive
St. John's, NL A1B 0L2
t. 709.576.1458
f. 709.576.2126

N

LEGEND

- TRAIL CENTRELINE
- TRAIL EDGE-OPTION 1
- TRAIL EDGE-OPTION 2
- APRON
- CLEARING AND GRUBBING
- RETAINING WALL
- HANDRAIL
- NEW BOARDWALK
- EXISTING TRAIL TO BE REMOVED
- LAND FOR ACQUISITION

PRELIMINARY
ISSUED FOR REVIEW ONLY

Drawing Name:

RENNIE'S RIVER TRAIL
PROPOSED TRAIL ALIGNMENT


No.	Revision	Date

Scale:	Date:
1:300	MARCH 2019
Drawn by: NM	Checked by: JWS
Approved by:	Dept. Approval:

Stamp:

Drawing No.

TRAIL SECTION 03

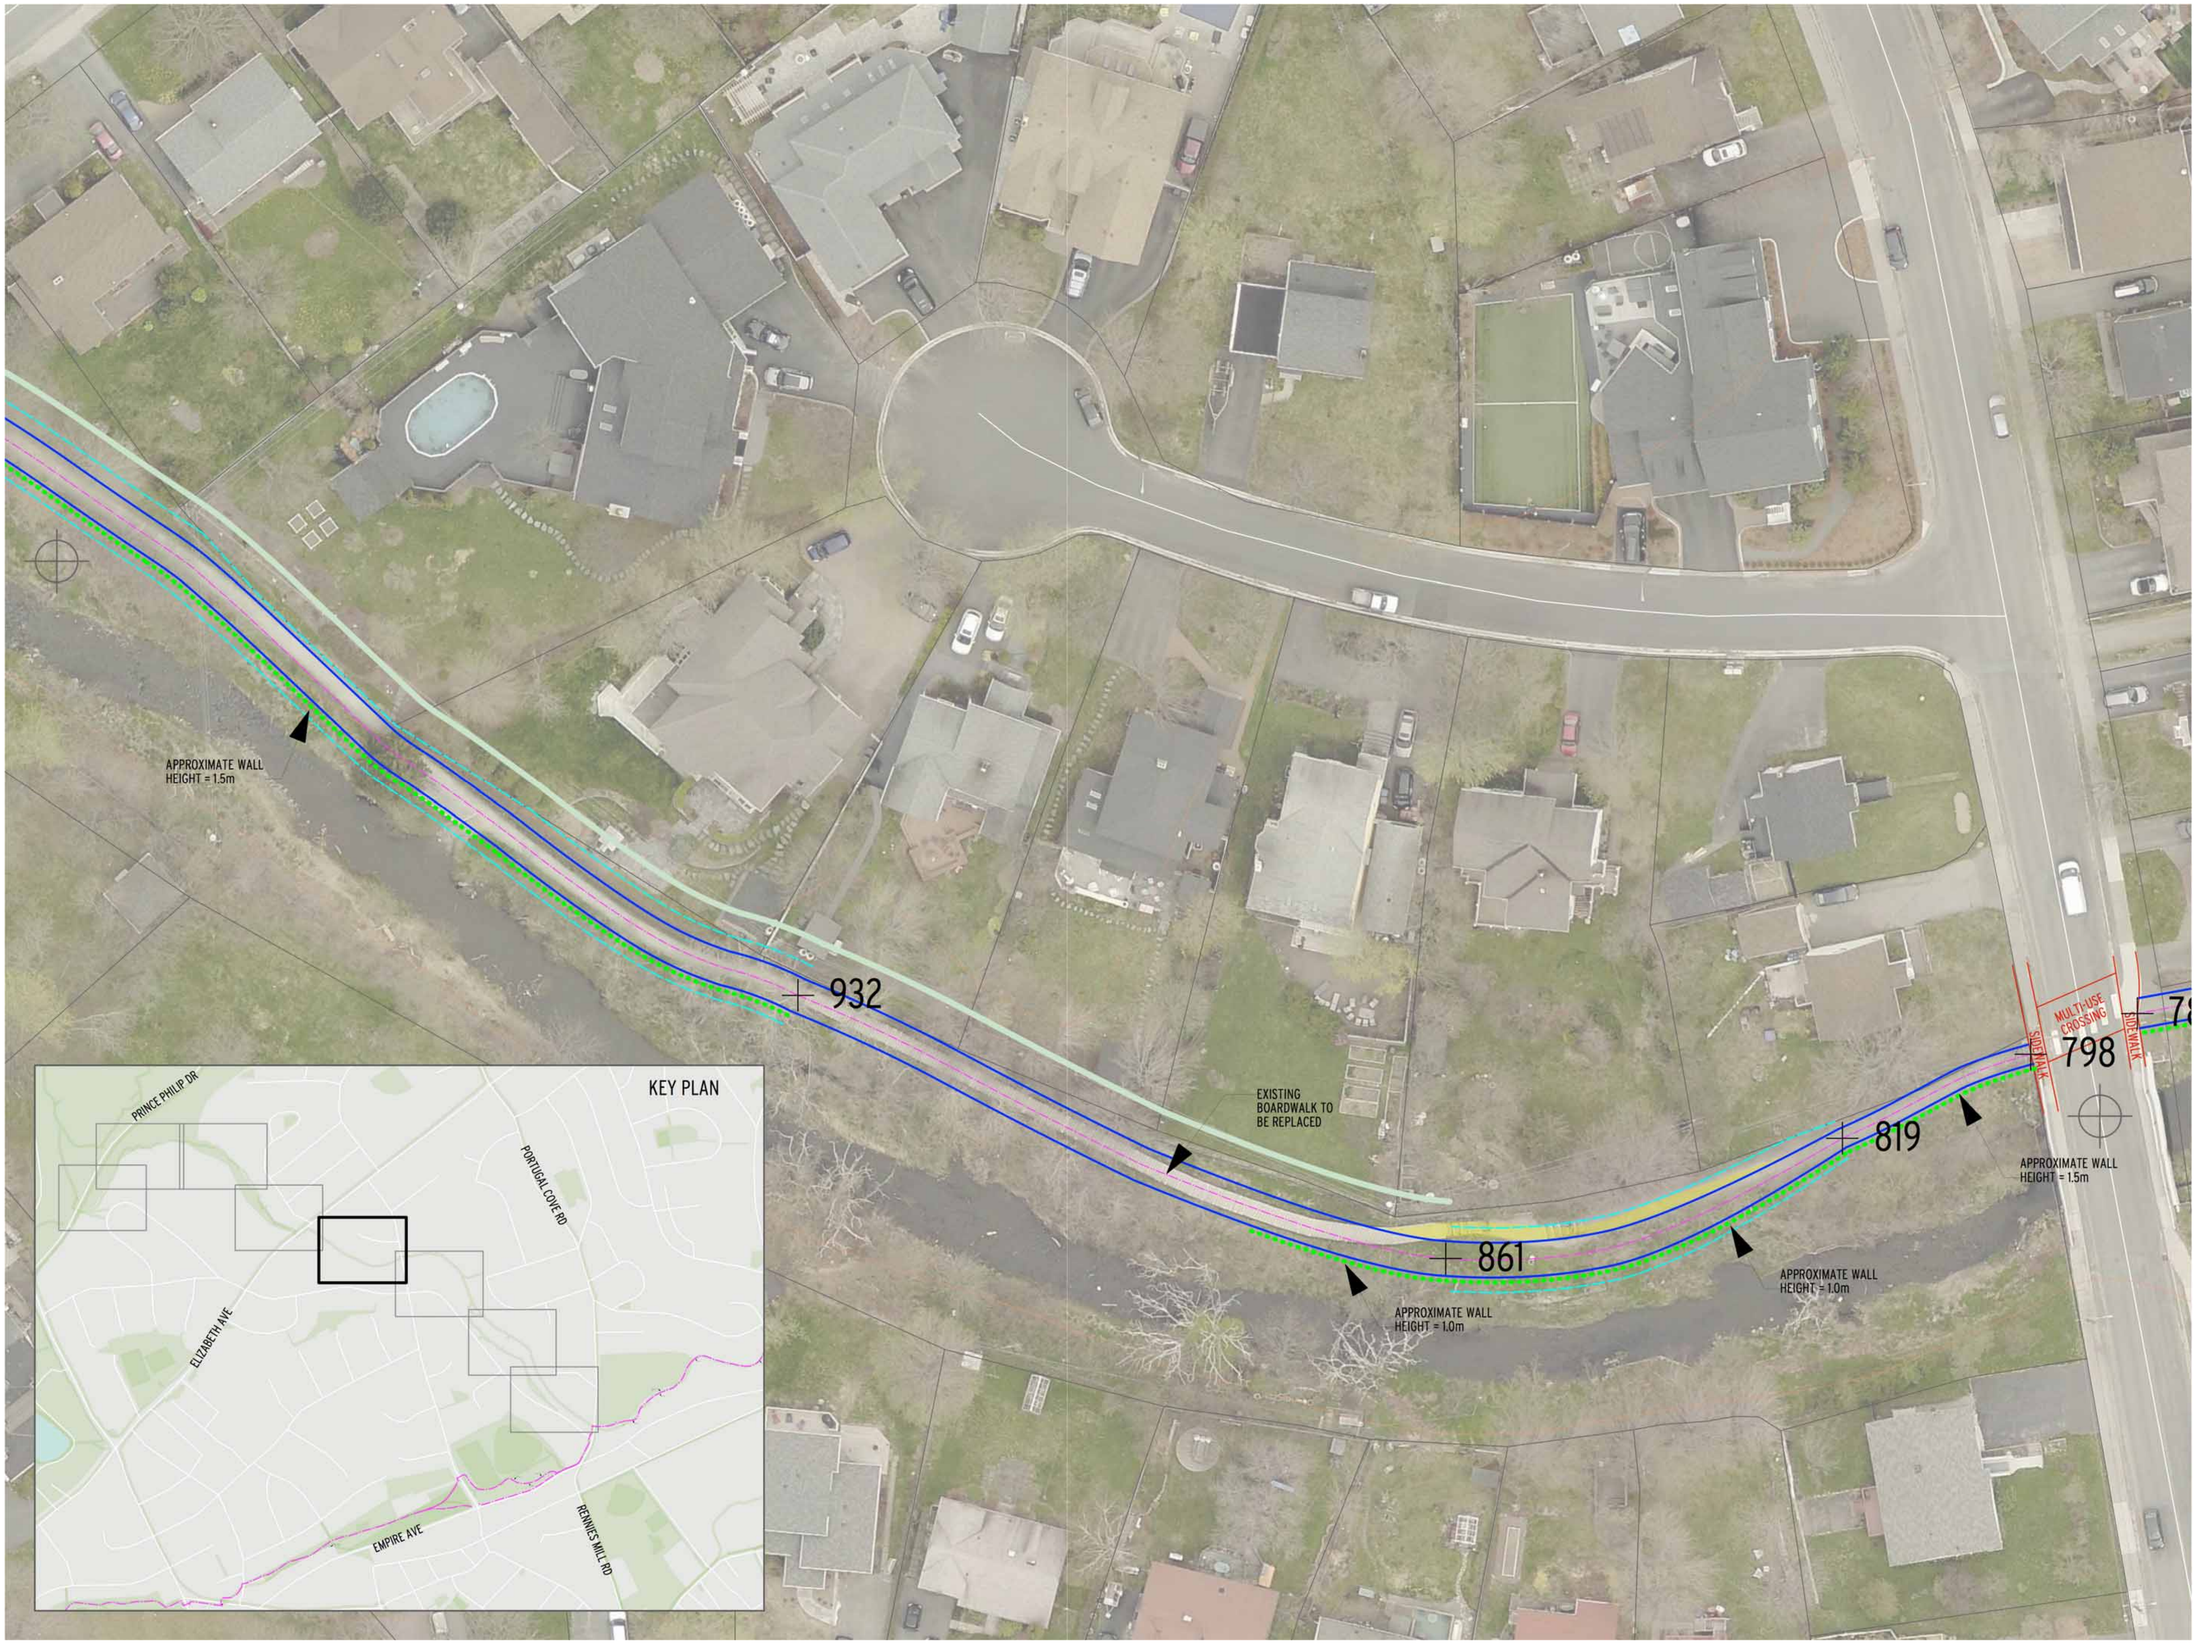

BIKE ST. JOHN'S MASTER PLAN

Client:

ST. JOHN'S

trace
698 Main St., Suite 202
Moncton, NB E1C 1E4
t. 506.386.2946
f. 506.388.7938

Stantec
141 Kelsey Drive
St. John's, NL A1B 0L2
t. 709.576.1458
f. 709.576.2126

N

LEGEND

- TRAIL CENTRELINE
- TRAIL EDGE-OPTION 1
- TRAIL EDGE-OPTION 2
- APRON
- CLEARING AND GRUBBING
- RETAINING WALL
- HANDRAIL
- NEW BOARDWALK
- EXISTING TRAIL TO BE REMOVED
- LAND FOR ACQUISITION

PRELIMINARY
ISSUED FOR REVIEW ONLY

Drawing Name:

RENNIE'S RIVER TRAIL
PROPOSED TRAIL ALIGNMENT

No.	Revision	Date

Scale: 1:300	Date: MARCH 2019
Drawn by: NM	Checked by: JWS
Approved by:	Dept. Approval:

Stamp:

Drawing No.

TRAIL SECTION 04



BIKE ST. JOHN'S MASTER PLAN

Client:

ST. JOHN'S

trace
698 Main St., Suite 202
Moncton, NB E1C 1E4
t. 506.386.2946
f. 506.388.7938

Stantec
141 Kelsey Drive
St. John's, NL A1B 0L2
t. 709.576.1458
f. 709.576.2126

N

LEGEND

- TRAIL CENTRELINE
- TRAIL EDGE-OPTION 1
- TRAIL EDGE-OPTION 2
- APRON
- CLEARING AND GRUBBING
- RETAINING WALL
- HANDRAIL
- NEW BOARDWALK
- EXISTING TRAIL TO BE REMOVED
- LAND FOR ACQUISITION

PRELIMINARY
ISSUED FOR REVIEW ONLY

Drawing Name:

RENNIE'S RIVER TRAIL
PROPOSED TRAIL ALIGNMENT


No.	Revision	Date

Scale: 1:300	Date: MARCH 2019
Drawn by: NM	Checked by: JWS
Approved by:	Dept. Approval:

Stamp:

Drawing No.

TRAIL SECTION 05

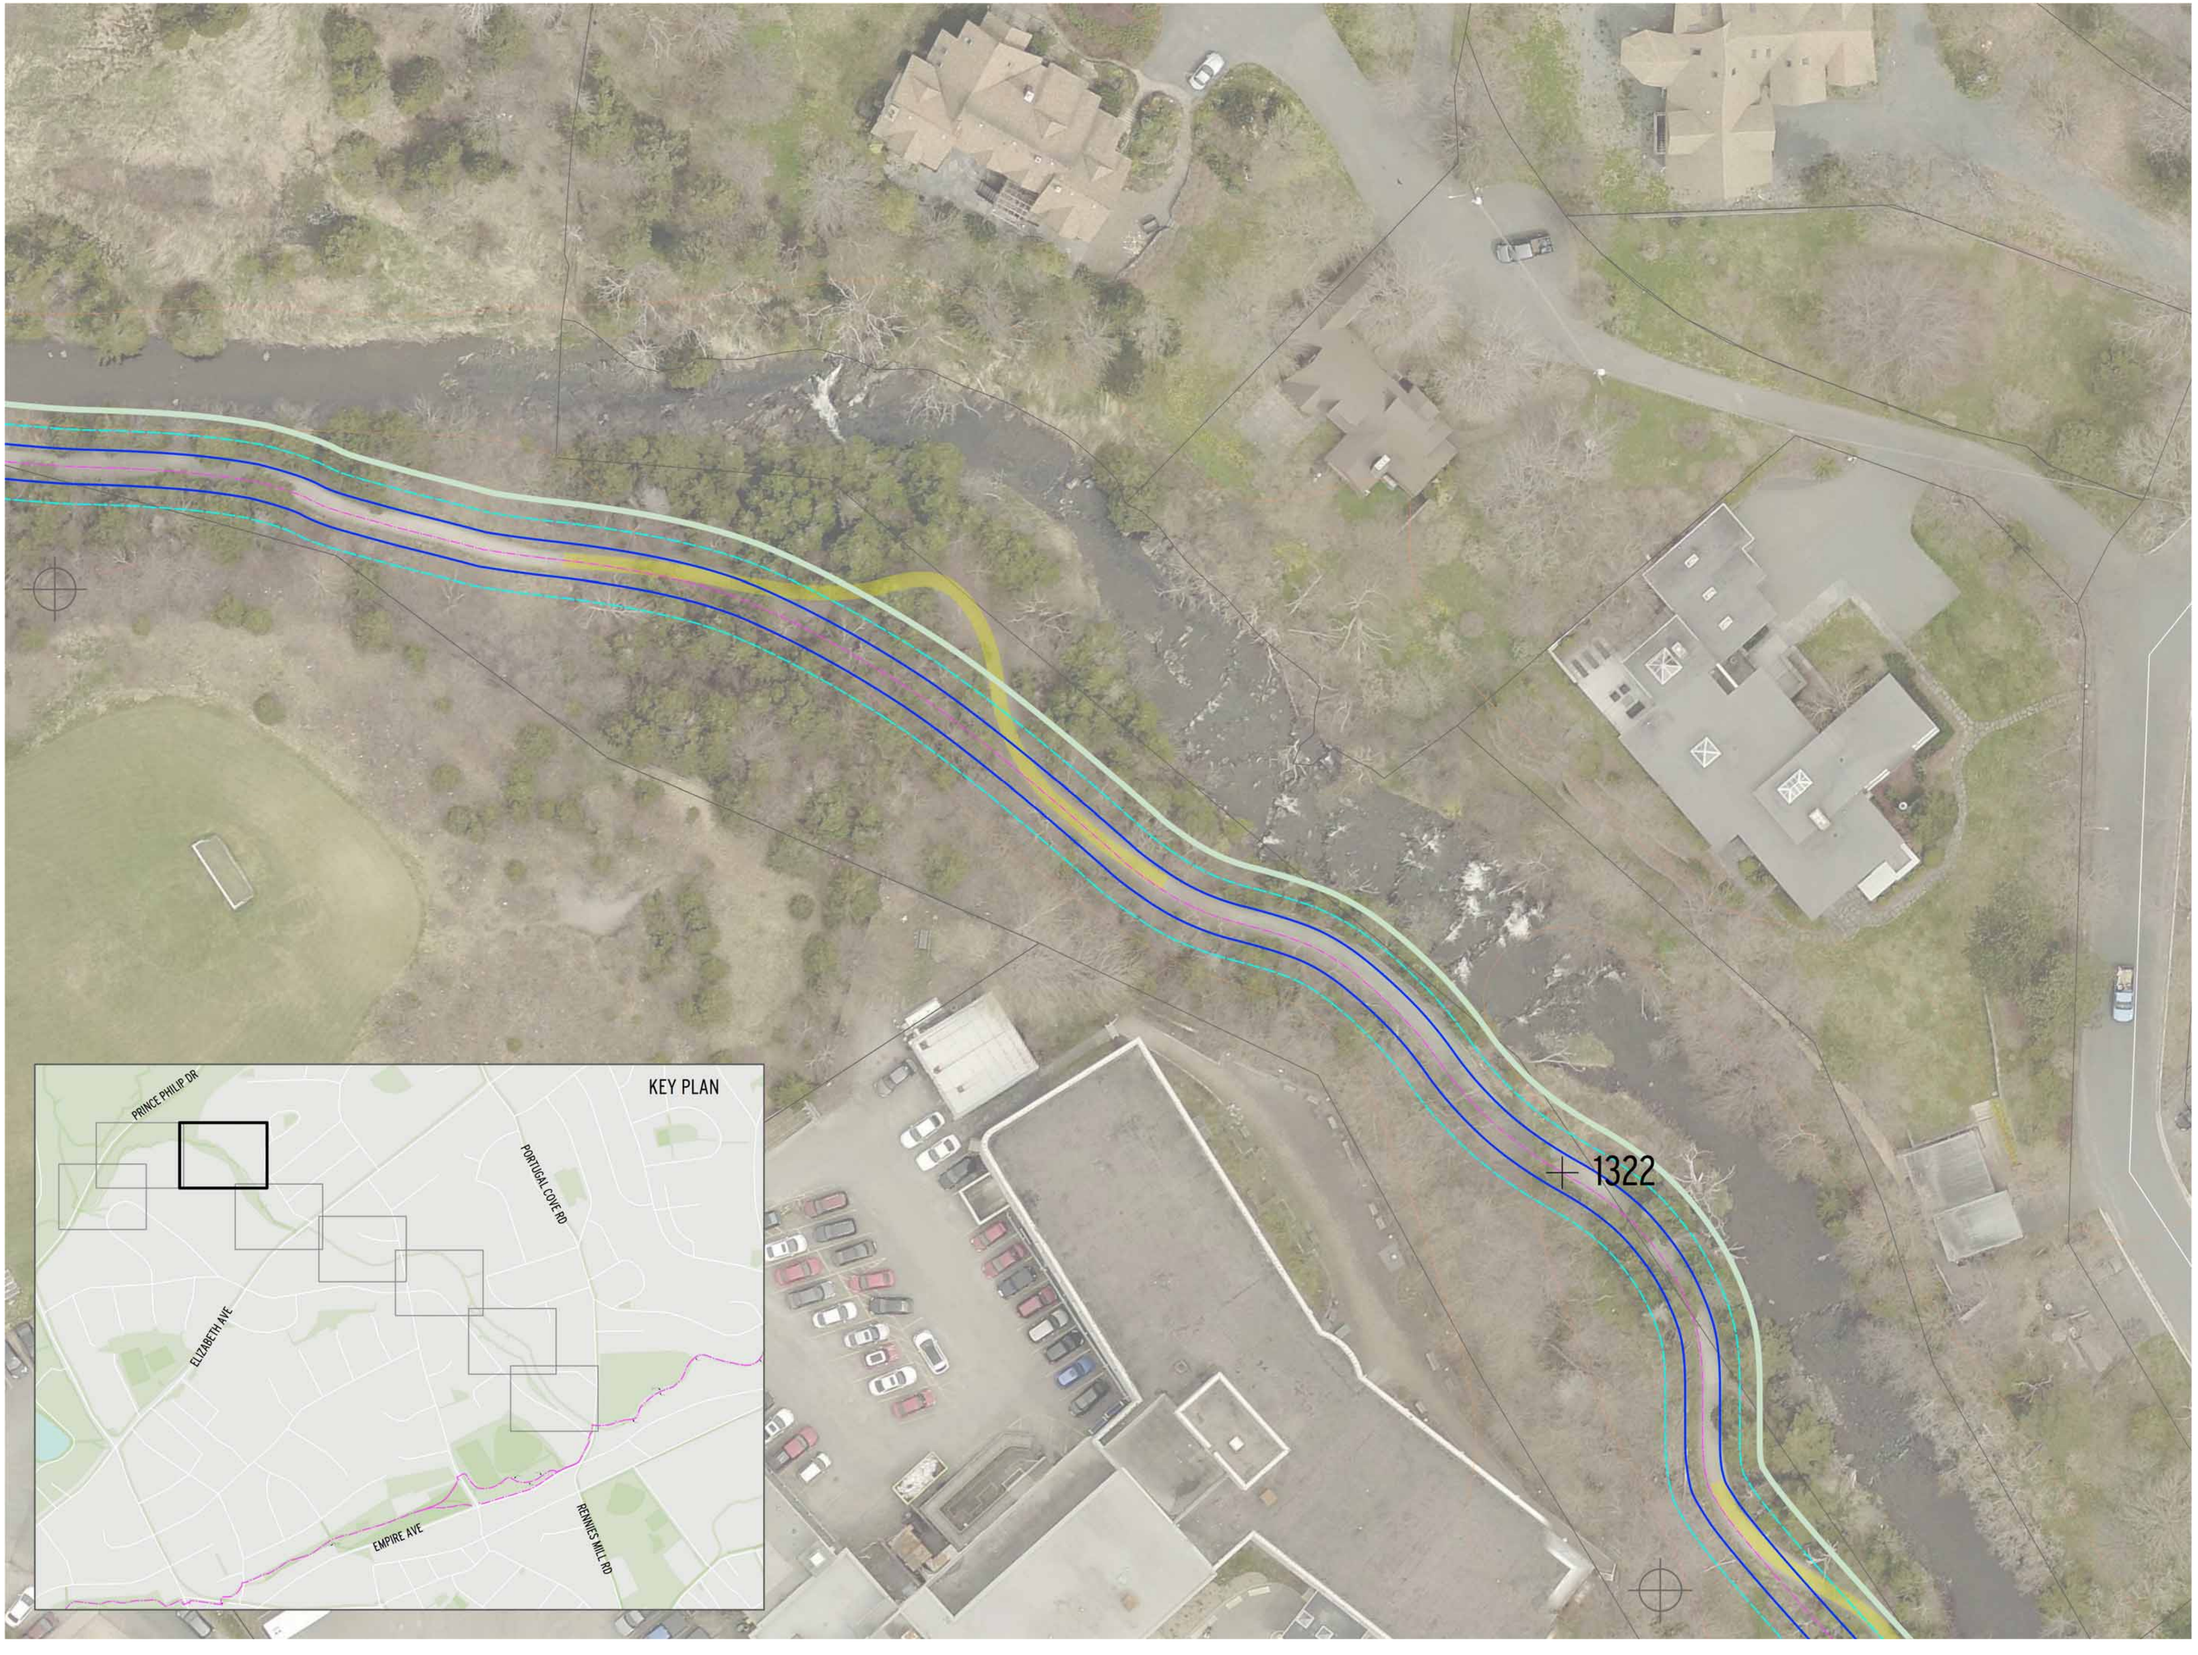

BIKE ST. JOHN'S MASTER PLAN

Client:

ST. JOHN'S

trace
698 Main St., Suite 202
Moncton, NB E1C 1E4
t. 506.386.2946
f. 506.388.7938

Stantec
141 Kelsey Drive
St. John's, NL A1B 0L2
t. 709.576.1458
f. 709.576.2126

N

LEGEND

- TRAIL CENTRELINE
- TRAIL EDGE-OPTION 1
- TRAIL EDGE-OPTION 2
- APRON
- CLEARING AND GRUBBING
- RETAINING WALL
- HANDRAIL
- NEW BOARDWALK
- EXISTING TRAIL TO BE REMOVED
- LAND FOR ACQUISITION

PRELIMINARY
ISSUED FOR REVIEW ONLY

Drawing Name:

RENNIE'S RIVER TRAIL
PROPOSED TRAIL ALIGNMENT


No.	Revision	Date

Scale: 1:300	Date: MARCH 2019
Drawn by: NM	Checked by: JWS
Approved by:	Dept. Approval:

Stamp:

Drawing No.

TRAIL SECTION **06**

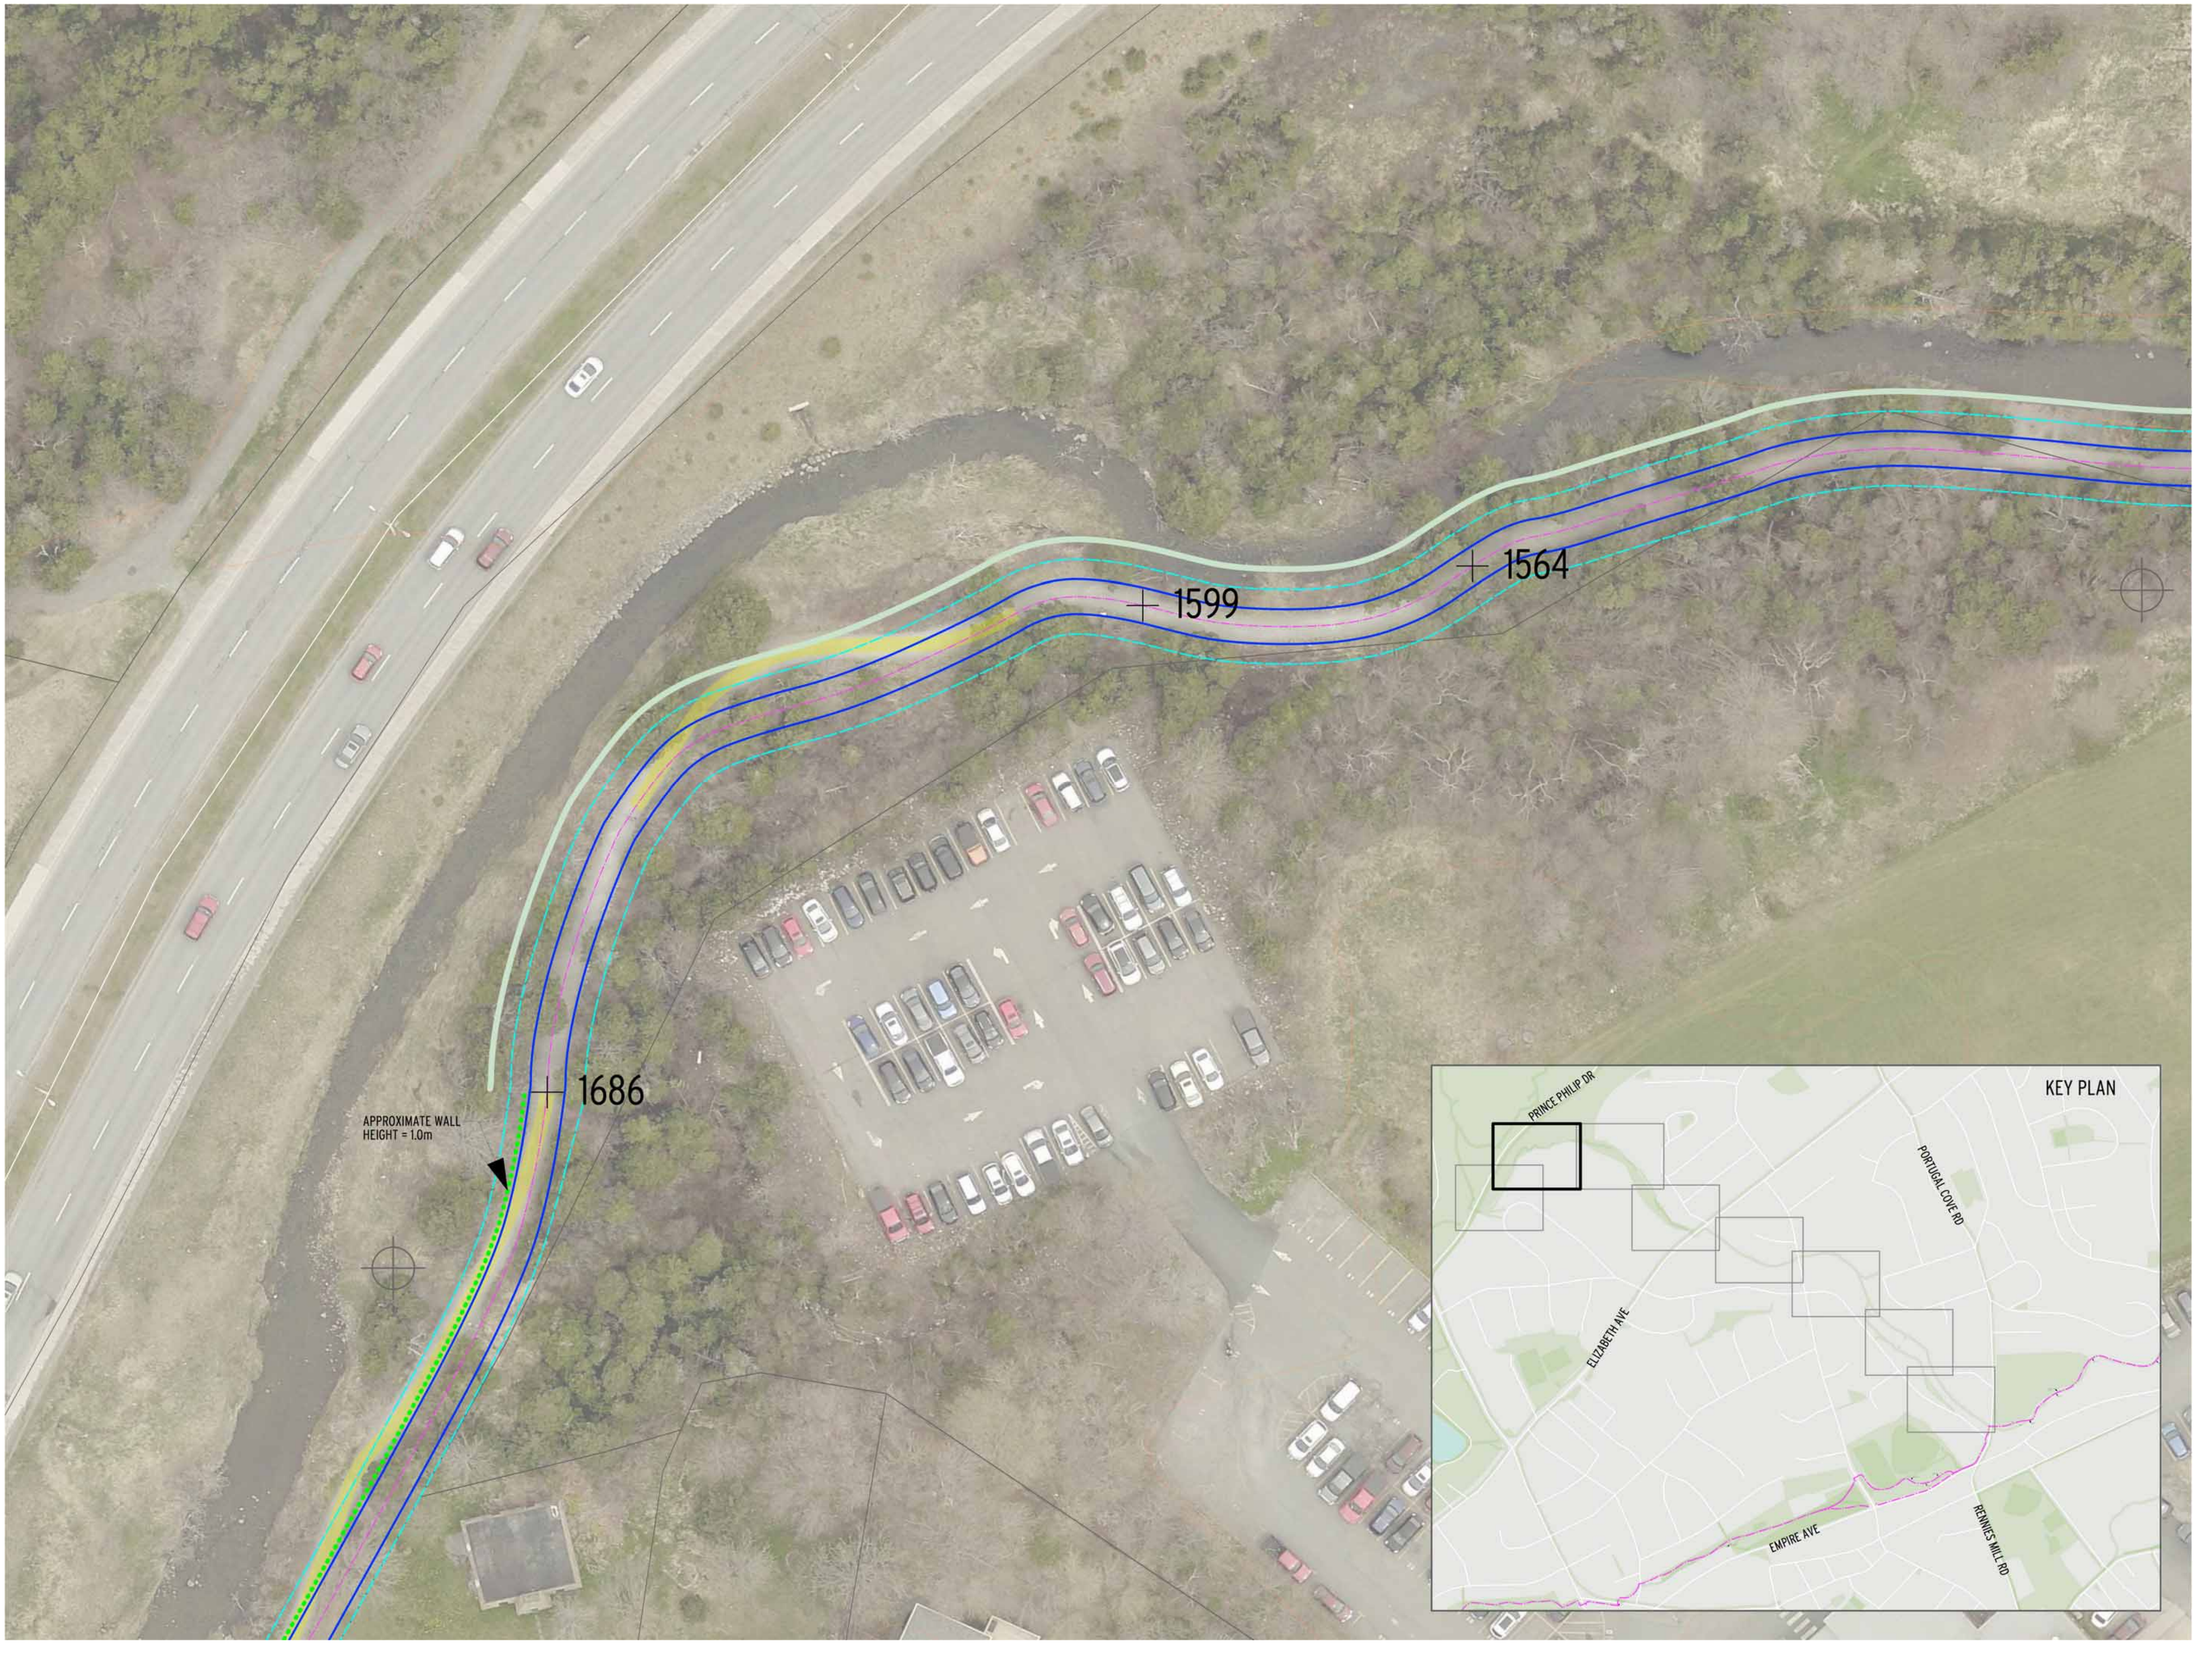

BIKE ST. JOHN'S MASTER PLAN

Client:

ST. JOHN'S

trace
698 Main St., Suite 202
Moncton, NB E1C 1E4
t. 506.386.2946
f. 506.388.7938

Stantec
141 Kelsey Drive
St. John's, NL A1B 0L2
t. 709.576.1458
f. 709.576.2126

N

LEGEND

- TRAIL CENTRELINE
- TRAIL EDGE-OPTION 1
- TRAIL EDGE-OPTION 2
- APRON
- CLEARING AND GRUBBING
- RETAINING WALL
- HANDRAIL
- NEW BOARDWALK
- EXISTING TRAIL TO BE REMOVED
- LAND FOR ACQUISITION

KEY PLAN

PRELIMINARY
ISSUED FOR REVIEW ONLY

Drawing Name:

RENNIE'S RIVER TRAIL
PROPOSED TRAIL ALIGNMENT


No.	Revision	Date

Scale:	Date:
1:300	MARCH 2019
Drawn by: NM	Checked by: JWS
Approved by:	Dept. Approval:

Stamp:

Drawing No.

TRAIL SECTION 07

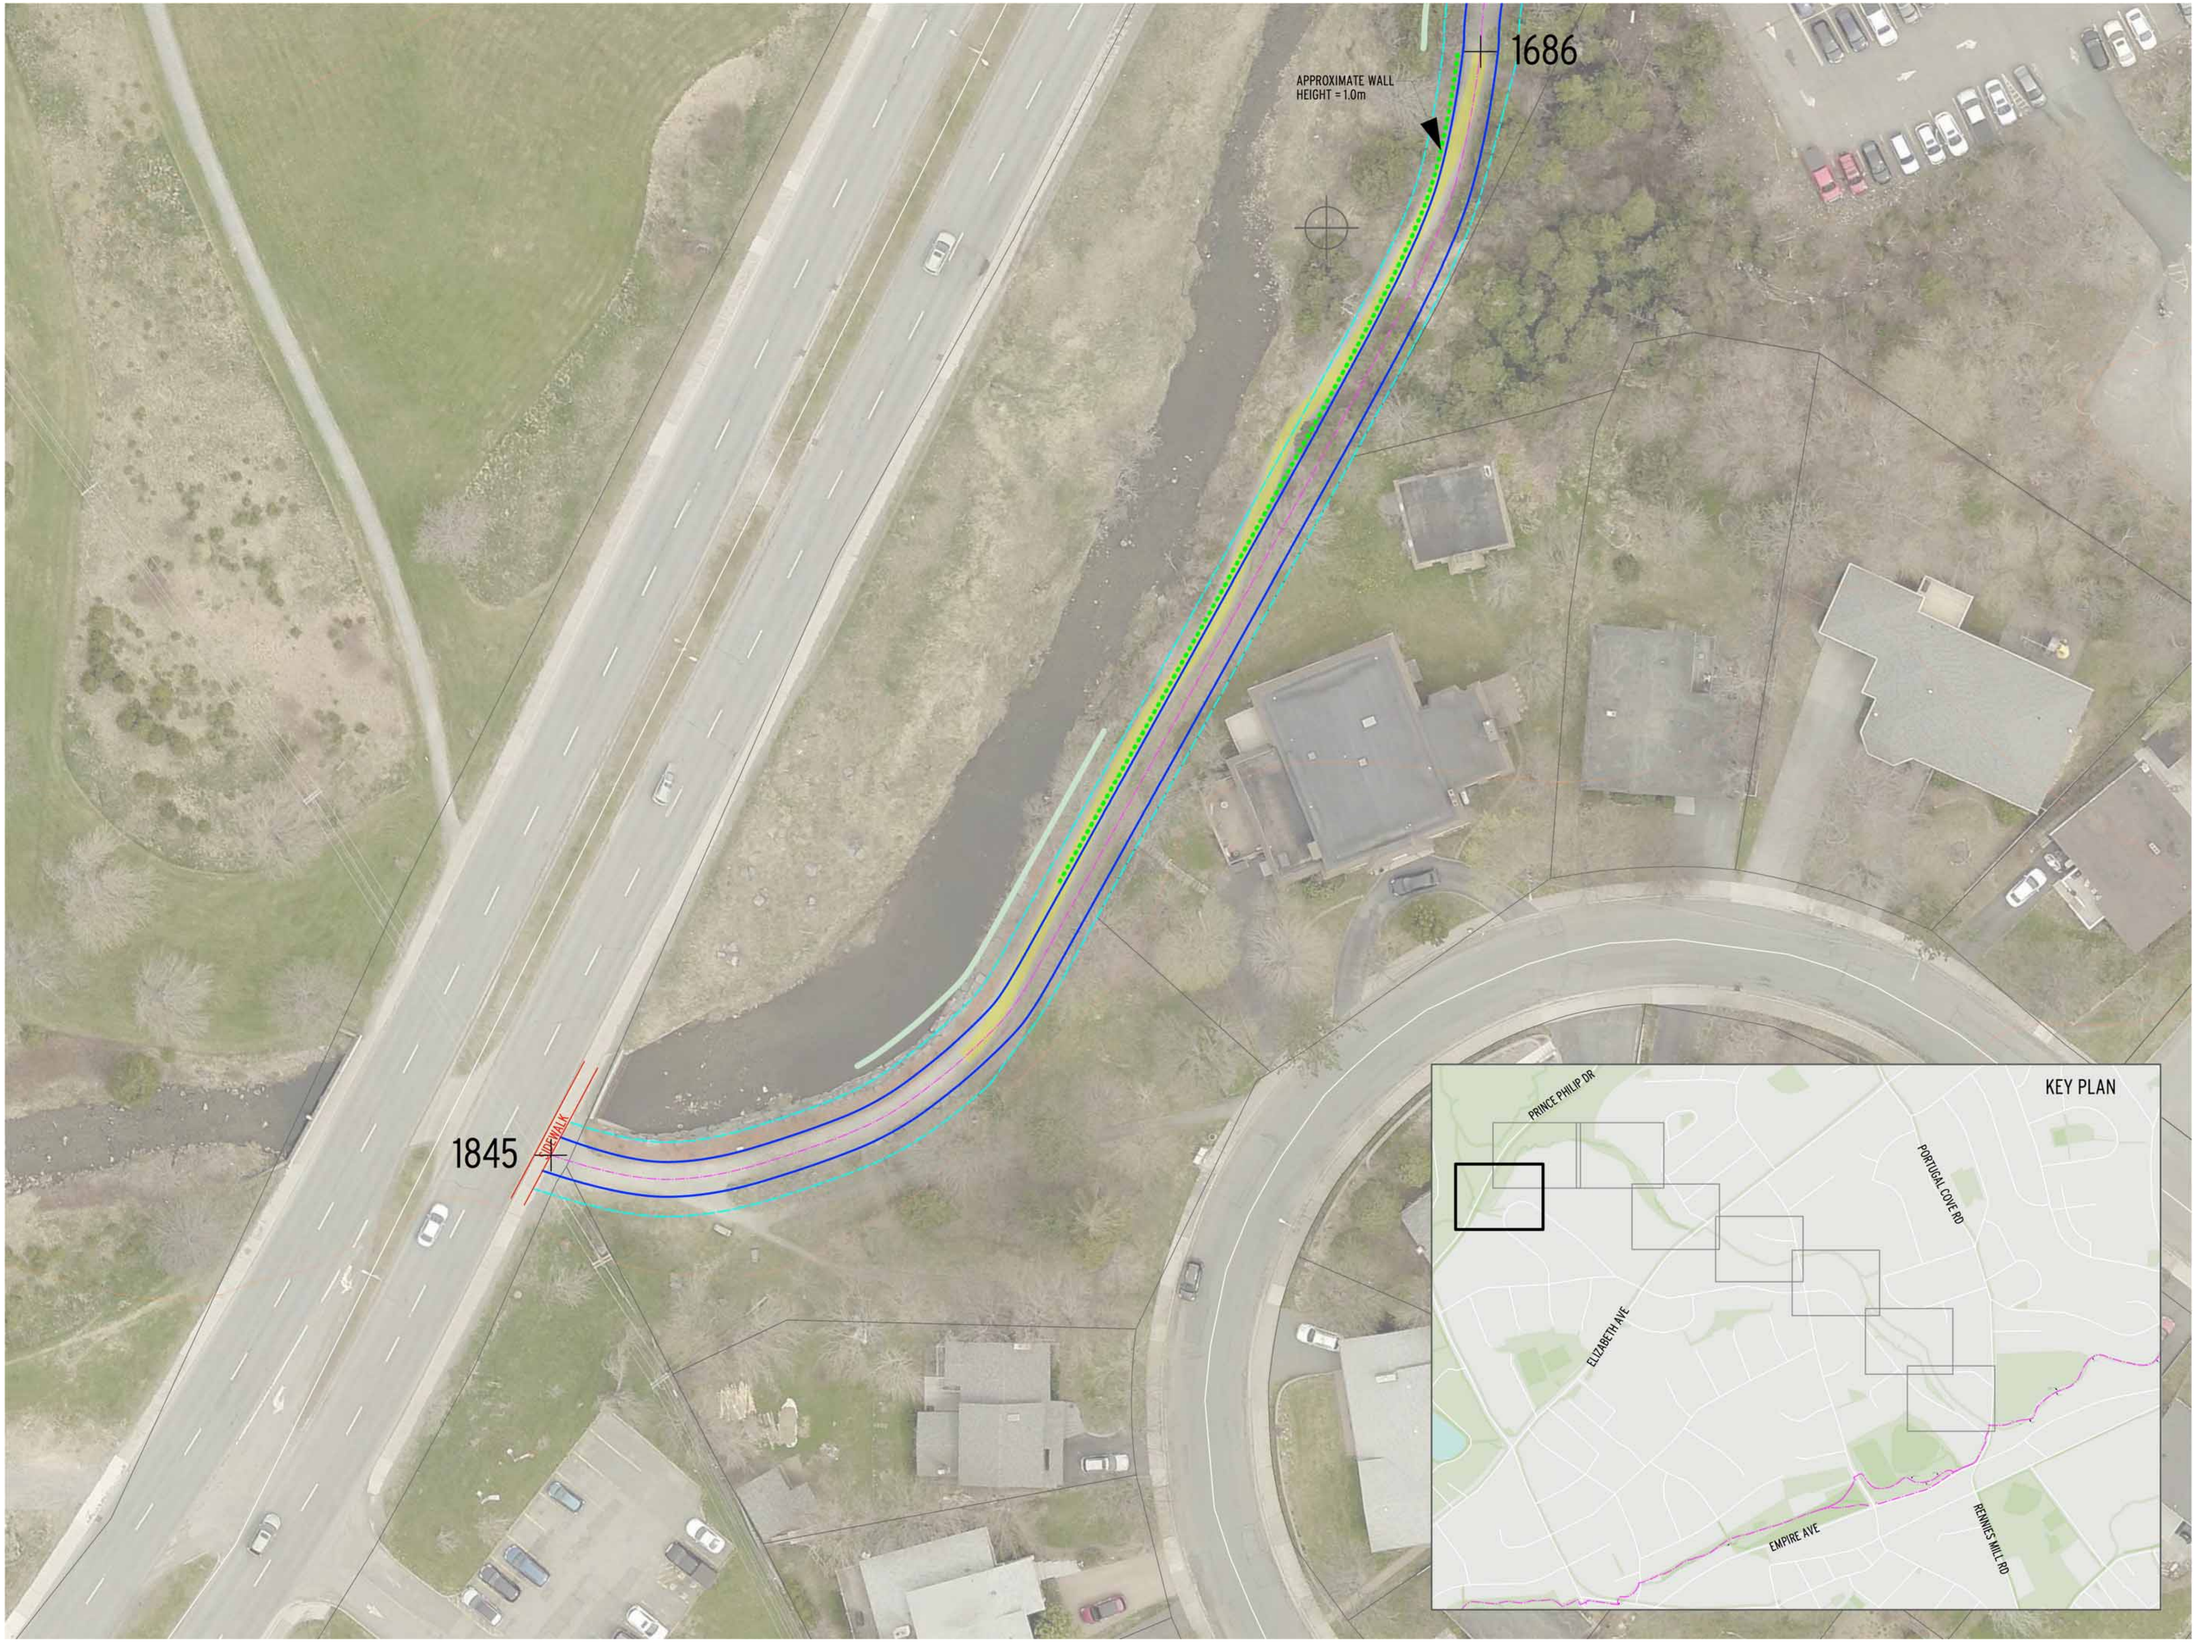

BIKE ST. JOHN'S MASTER PLAN

Client:

ST. JOHN'S

trace
698 Main St., Suite 202
Moncton, NB E1C 1E4
t. 506.386.2946
f. 506.388.7938

Stantec
141 Kelsey Drive
St. John's, NL A1B 0L2
t. 709.576.1458
f. 709.576.2126

N

LEGEND

- TRAIL CENTRELINE
- TRAIL EDGE-OPTION 1
- TRAIL EDGE-OPTION 2
- APRON
- CLEARING AND GRUBBING
- RETAINING WALL
- HANDRAIL
- NEW BOARDWALK
- EXISTING TRAIL TO BE REMOVED
- LAND FOR ACQUISITION

PRELIMINARY
ISSUED FOR REVIEW ONLY

Drawing Name:

RENNIE'S RIVER TRAIL
PROPOSED TRAIL ALIGNMENT

No.	Revision	Date

Scale:	Date:
1:300	MARCH 2019
Drawn by: NM	Checked by: JWS
Approved by:	Dept. Approval:

Stamp:

Drawing No.

TRAIL SECTION 08