


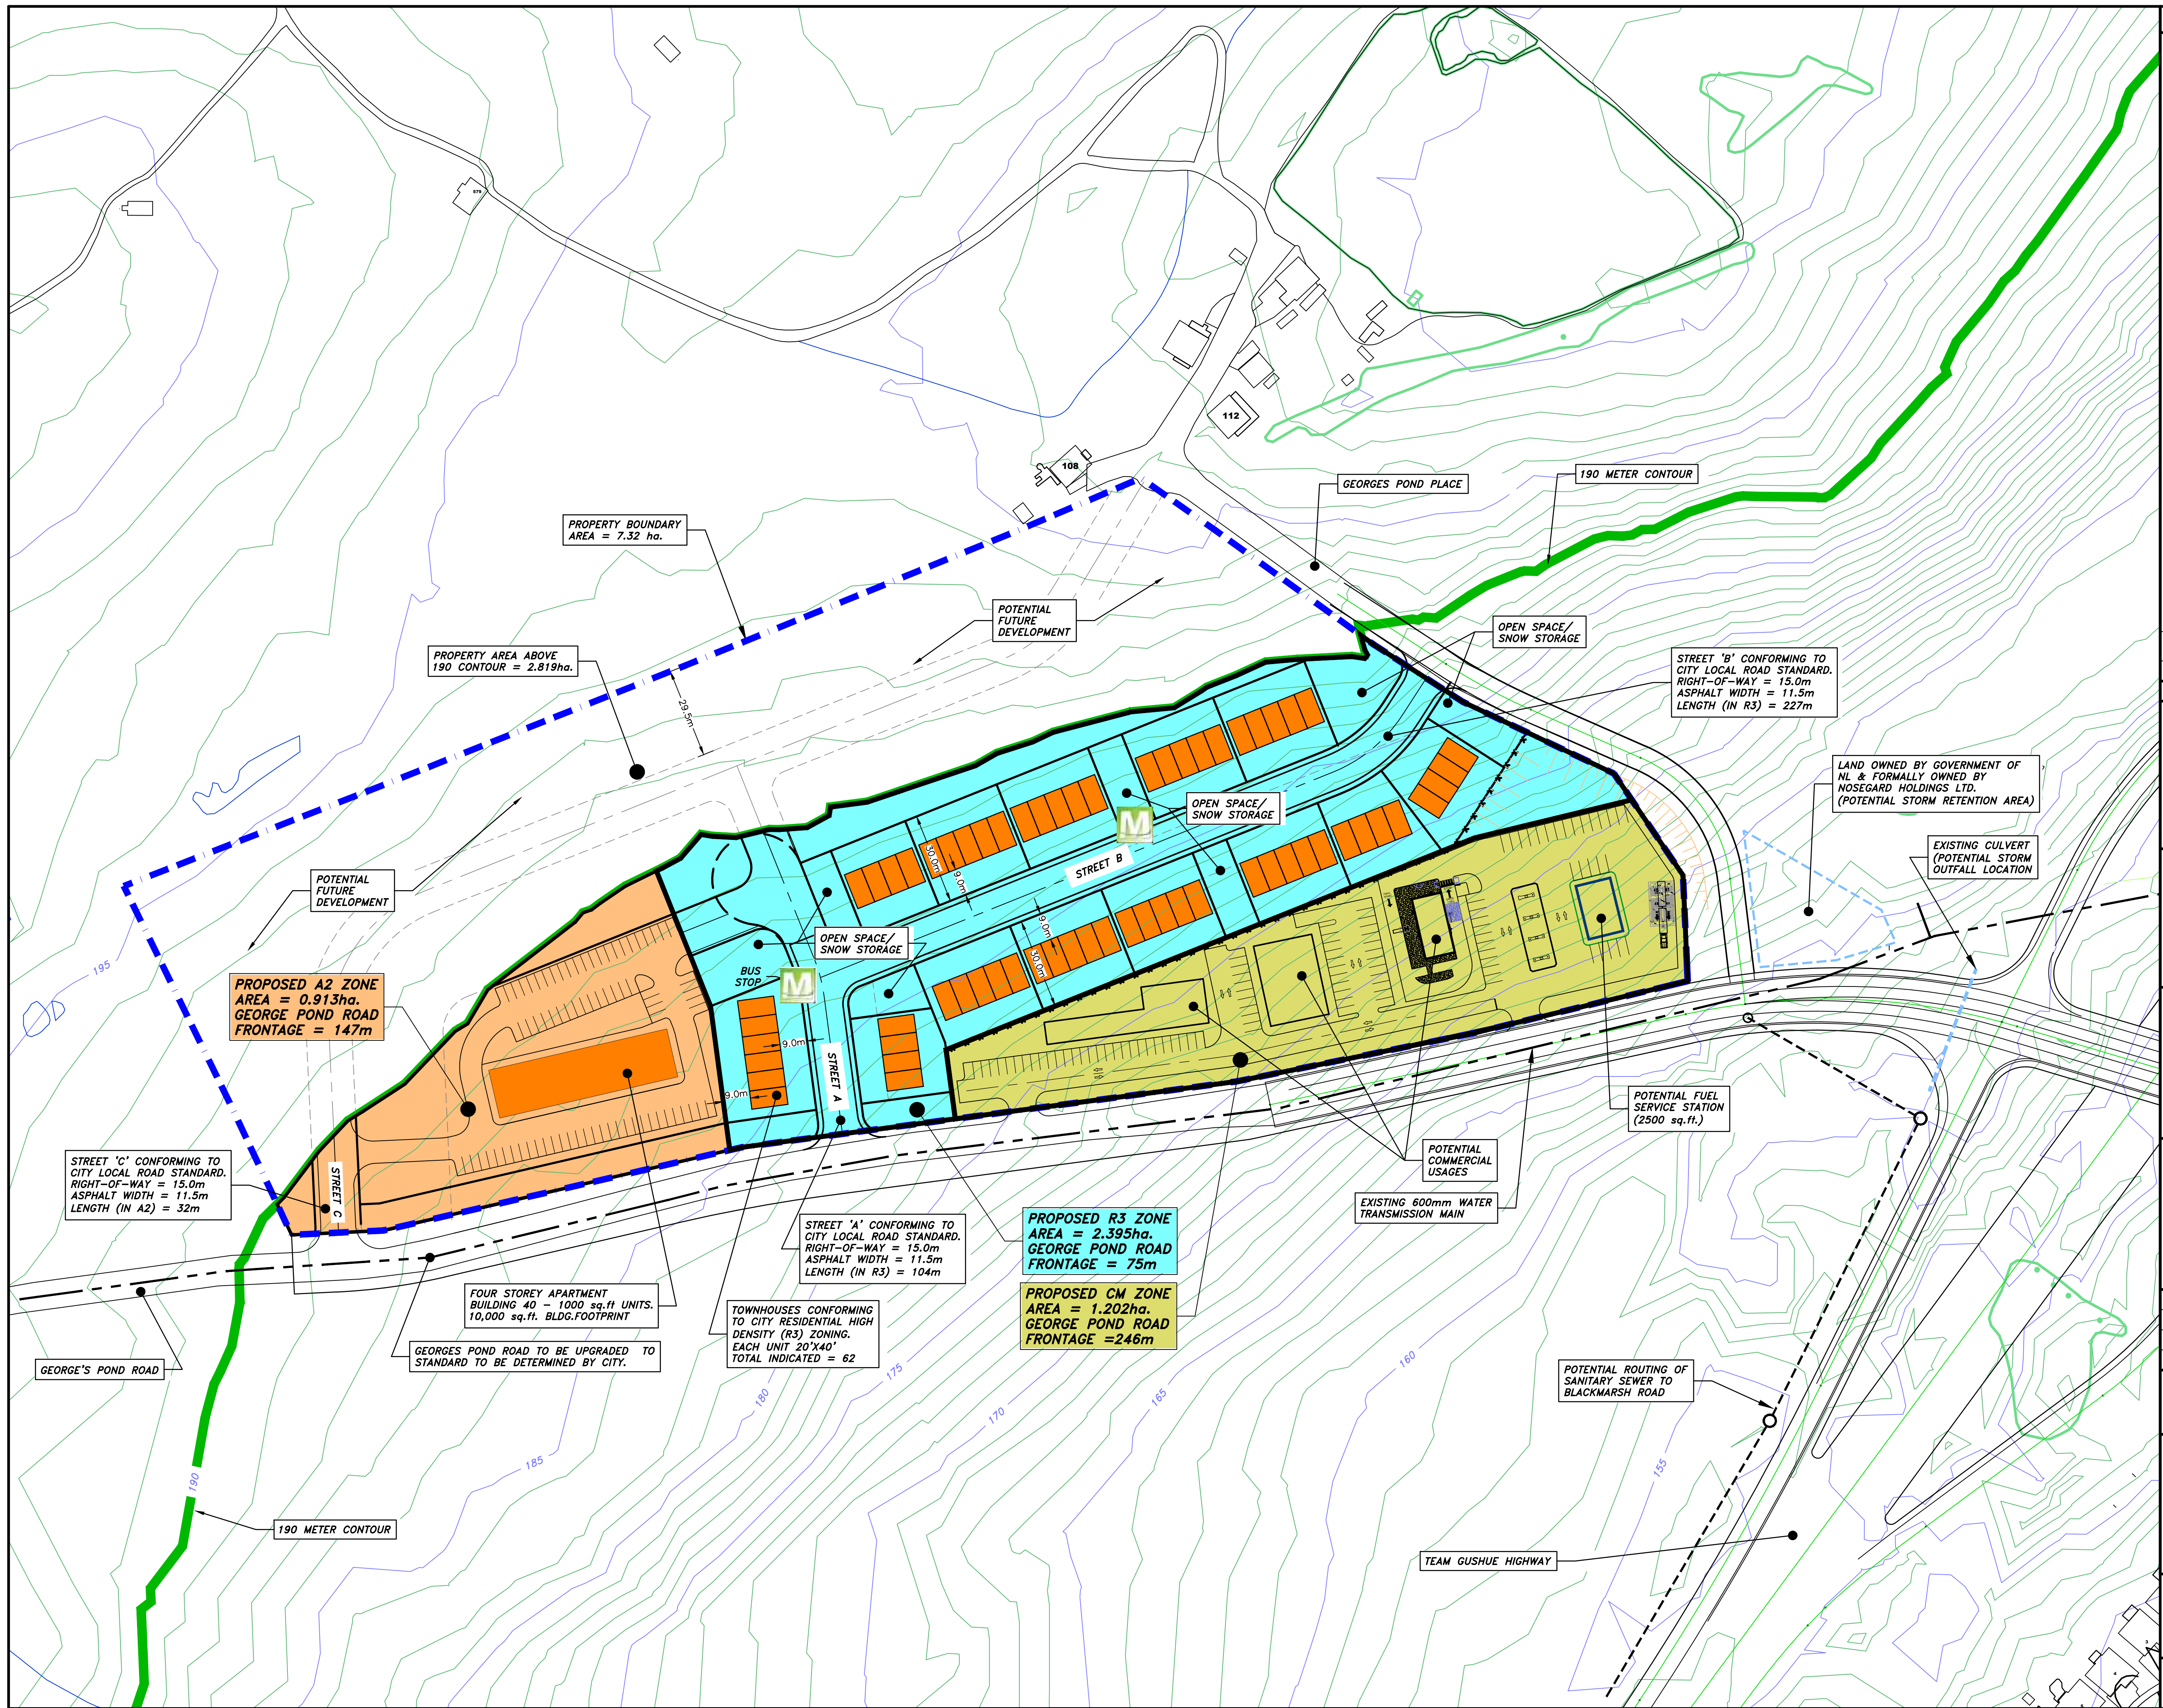

NOTES

1.	ISSUED WITH ZONING APPLICATION	DB	10/01/20
No.	DESCRIPTION	BY	DD/MM/YY

REVISIONS

PROVINCE OF NEWFOUNDLAND

PERMIT HOLDER
This Permit Allows

MAE DESIGN LIMITED
To practice Professional Engineering in Newfoundland and Labrador.
Permit No. as issued by APEGN F0249 which is valid for the year 2020.

STAMP

PRIME CONSULTANT

MAE Design Limited
CONSULTING ENGINEERS

TEL (709) 834-1554 FAX (709) 834-1558

SUB-CONSULTANT

ORIGINAL DRAWING BY: D.B.

CHECKED BY:

APPROVED BY:

SCALE 1:1000

A B C

DETAIL NO. DRAWING NO. WHERE DETAIL REQUIRED

PROJECT

PROPOSED COMMERCIAL AND RESIDENTIAL DEVELOPMENT
BY: NOSEGARD HOLDINGS LTD

GEORGE'S POND ROAD
CITY OF ST. JOHN'S, NL

DRAWING TITLE

PRELIMINARY APPROVAL CONCEPT PLAN

MAE DESIGN PROJECT No. 2019.059

DRAWING No. C-1
SHEET 1 OF 1